


FRONT ELEVATION 1:50



SIDE ELEVATION 1:50




REAR ELEVATION 1:50

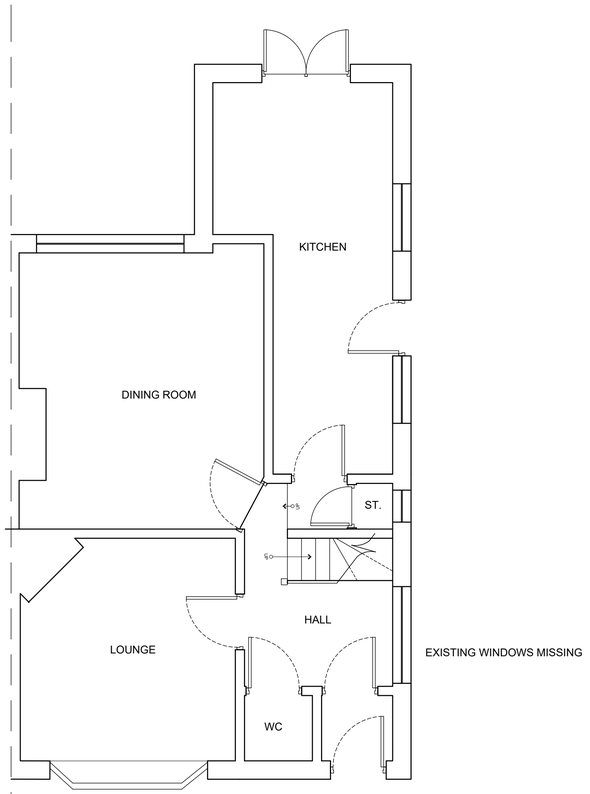


GROUND FLOOR 1:50

0 0.5 1 1.5 2 2.5m 5m

Scale 1:50

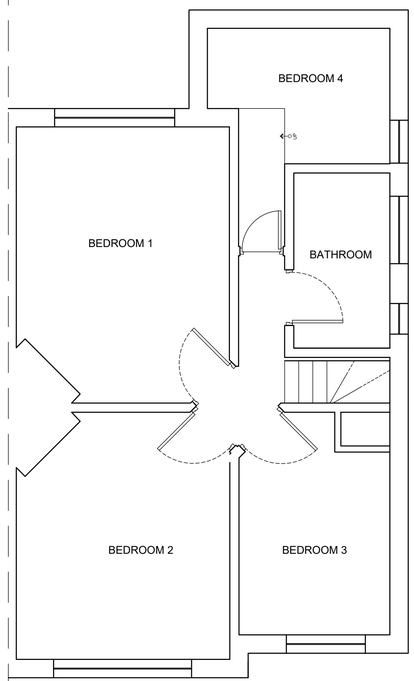

FIRST FLOOR 1:50

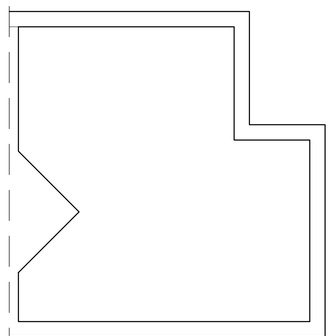

LOFT 1:50

NB	All dimensions to be checked on site prior to manufacture and construction. This drawing is the property of Opt Works. and should not be reproduced without permission. All discrepancies to be brought to the attention of the architect immediately. This drawing to be read in conjunction with the specification / bill of quantities and related drawings.

REVISION			
-	FIRST ISSUE	03.08.26	OK

CLIENT	LUKE & VERITY
PROJECT	2 SOUTH DRIVE CHORLTONVILLE
TITLE	EXISTING PLANS & ELEVATIONS
JOB NO.	LV01
DWG NO.	2000
SCALE	1:20 @ A1
DRAWN	OK

okearney2@gmail.com

opt works.