
dormer and first floor windows providing passive surveilance

all windows to be key operated with ventilation locks

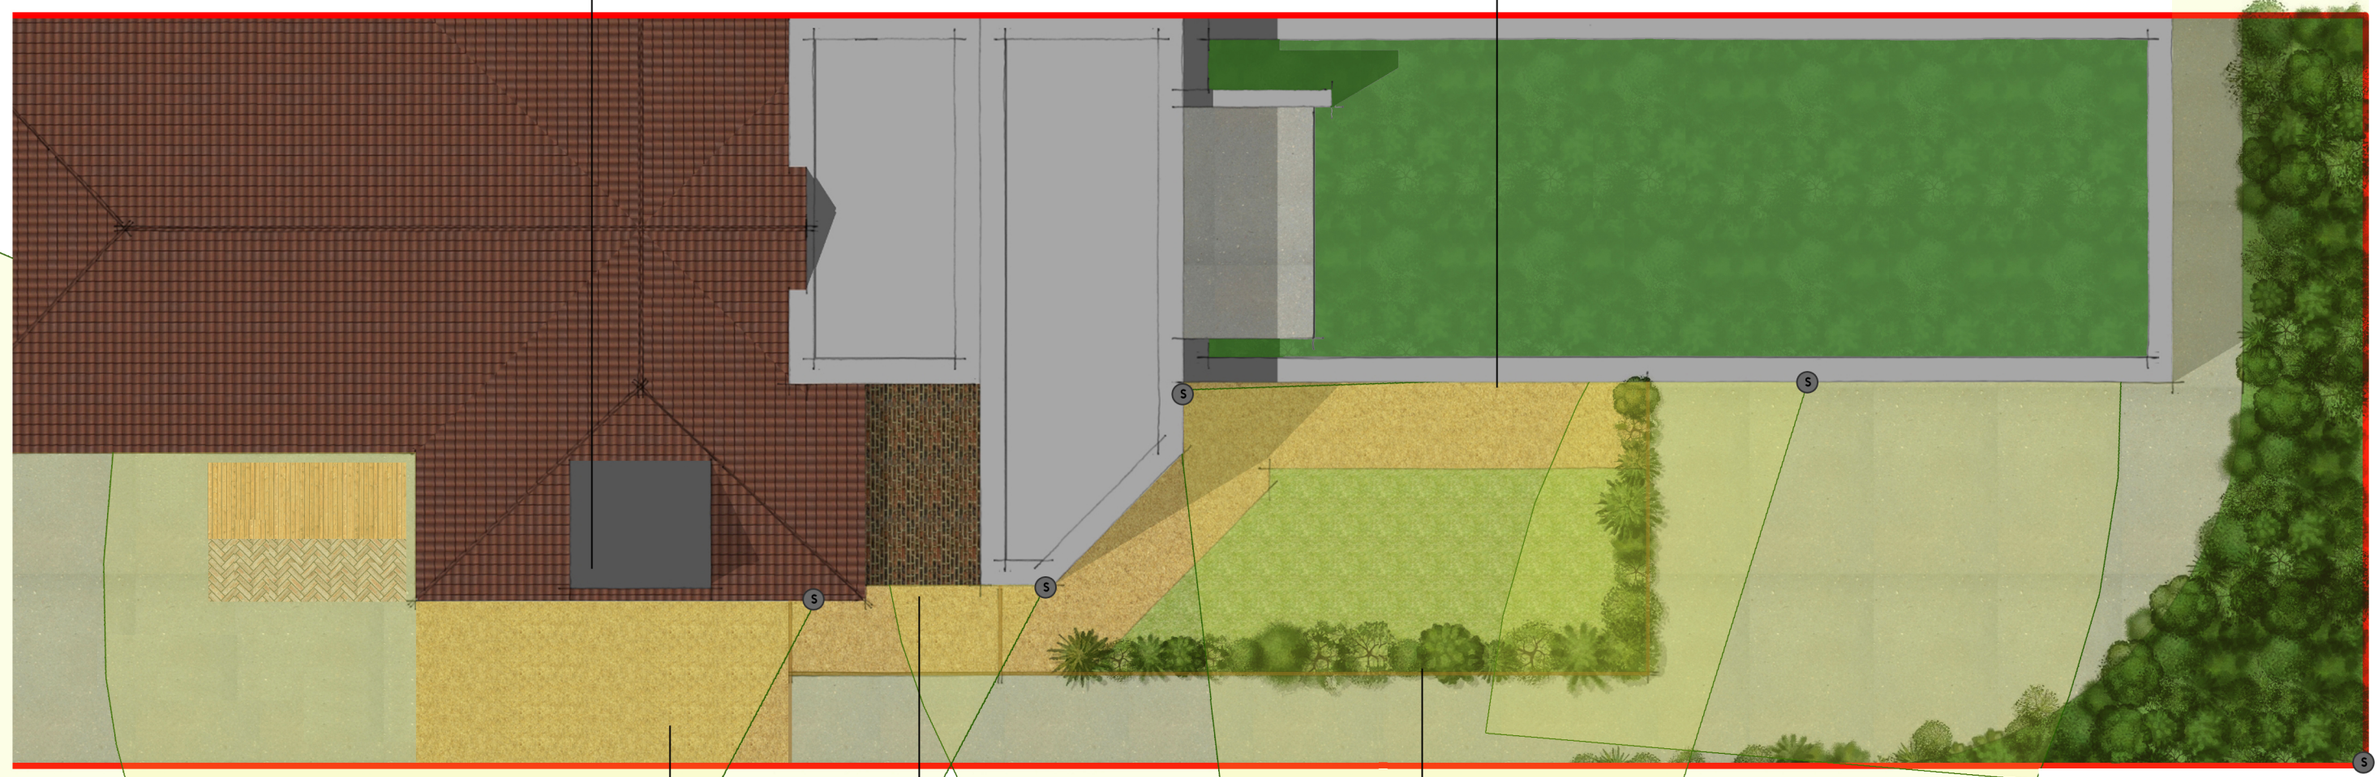

proposed roof plan

scale 1:100

peashingle surface to create noise when anyone enters site

only entry to building through secrure steel front door



1.8m tall decorative palisade fencing around external amenity space. Planting on inside to provide natural outlook





hatched area denotes extent of security cameras (85 degree angle)
AXIS P3288-LVE Outdoor 8 MP AI-powered Dome with Audio Analytics

ATHERTON OAK ARCHITECTURAL DESIGN

Architectural and interior design specialists for residential and commercial projects

www.athertonoak.co.uk

Revision:
A - Security measures added to drawing

Contractor to check all measurements on site prior to the commencement of work & notify Atherton Oak of any discrepencies. All setting out to be approved by AO prior to fabrication. AO retain the copyright ownership of the drawings which must not be copied without written consent.

0 2 4 6 8 10

Drawing: Proposed Roof Plan
Number: 150HH-PL08a
Scale: 1:100 @ A3

Site: 150 Hollyhedge Road, Wythenshawe, M22 9UE.

AO