




North Elevation
1 : 100

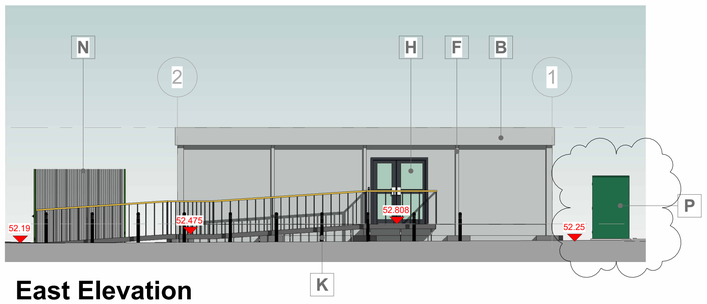


East Elevation
1 : 100

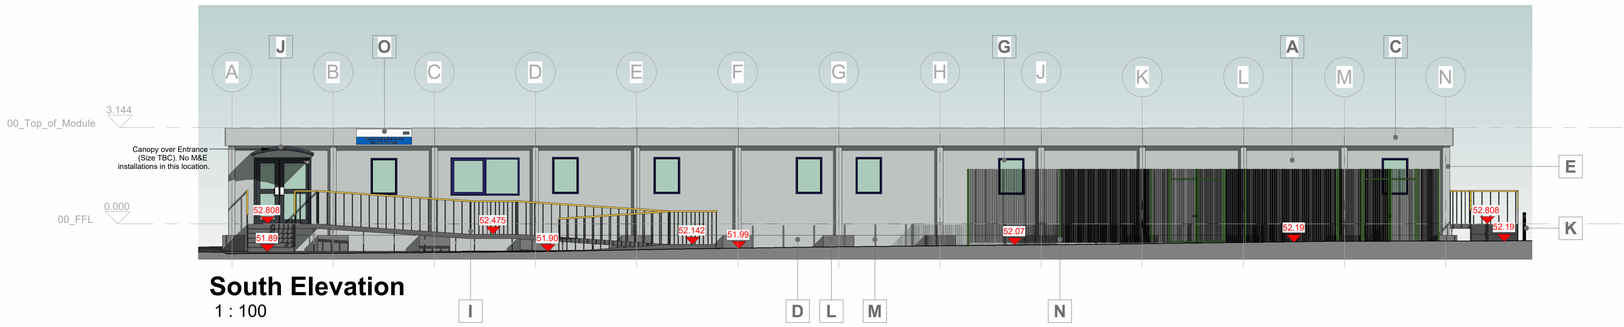

South Elevation
1 : 100

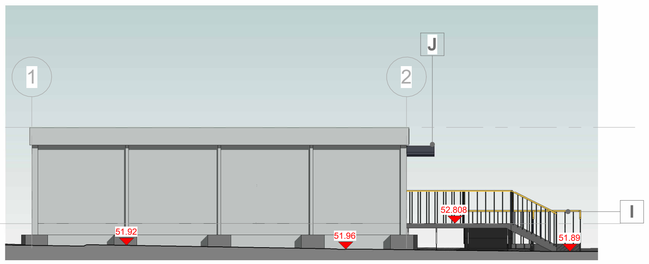

West Elevation
1 : 100

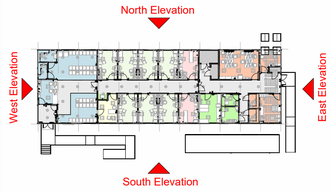

Material_Key

A	Goosewing Grey Cladding - Nearest BS ref 10 A 05
B	Long Wall Composite Fascia - Goosewing Grey - Nearest BS ref 10 A 05
C	Short Wall Composite Fascia - Goosewing Grey - Nearest BS ref 10 A 05
D	External Skirt - Goosewing Grey - Nearest BS ref 10 A 05
E	Columns, External Corners - Grey - BS 4800 00 A 05
F	Columns, Intermediate - Grey - BS 4800 00 A 05
G	Windows - Steel Blue Foil
H	Doors (Insulated Door) - Anthracite - Grey RAL 7016
I	Access ramps and landings - Design TBC.
J	Cantilever Entrance Canopy. Specification TBC.
K	Bollards (Building protection). Specification TBC.
L	Foundations (Indicatively shown)
M	Cycle Hoops (7no. total)
N	Proposed Paladin Fence Enclosure for External Plant
O	External Building Signage
P	GRP Cabinets (Indicative size, quantity and location)

Notes:

- FFL = 52.808
- Ramps are 1:15 fall and have an ECW of 1500mm
- Steps have 300mm goings and 150mm risers
- Bollard spec and quantities are TBC
- Foundations to be confirmed

0m 2m 4m 6m 8m

VISUAL SCALE 1:100 @ A1

REV	DESCRIPTION	BY	CHK	DATE
P7	GRP cabinets added (Indicative only).	DK	DT	09/09/26
P6	Plant enclosure and building signage shown. Interview and Consult Rooms windows reduced in size.	DK		28/08/26
P5	Both Treatment Room windows (EW-09 & EW-15) reduced in size. Cycle hoops added.	DK		19/08/26
P4	Topography and ramps updated. Levels now shown. Window to 8-person Office amended to be smaller.	DK		10/08/26
P3	External windows and door colours revised.	DK		24/07/26
P2	Windows to South Elevation revised as shown	SW	DK	17/07/26
P1	General arrangement revised to align with the updated module type.	FH	DK	13/07/26

DarwinGroup®

www.darwingroup.co.uk - tel: 0333 188 5113

CLIENT TITLE: NHSPS

PROJECT TITLE: **Hawthorn Temporary GP Surgery**

PROJECT ADDRESS: Asda Longsight, Stanley Grove, Longsight, Manchester, M12 4NH

DRAWING TITLE: **Elevations**

DRAWING REFERENCE

PROJECT NUMBER	ORIGINATOR	FUNCTIONAL BREAKDOWN	SPATIAL BREAKDOWN	FORM	DISCIPLINE	NUMBER
OPP1391407	DG	01	ZZ	D	A	2100

ISSUE DATE	INITIAL ISSUE BY	INITIAL CHECKED BY	GIFA
09/07/2026	SW	DK	470 m²

STATUS CODE	STATUS DESCRIPTION	SCALE	SHEET SIZE	REVISION
S2	Information	As indicated	A1	P7

ALL DIMENSIONS ARE IN MILLIMETRES UNLESS OTHERWISE NOTED. DO NOT SCALE OFF DRAWINGS. ALL DIMENSIONS ARE NOMINAL AND MUST BE CHECKED ON SITE. ALL DRAWINGS ARE COPYRIGHT OF DARWIN GROUP® AND CANNOT BE REPRODUCED WITHOUT WRITTEN CONSENT OF DARWIN GROUP®. IF THERE ARE ANY DISCREPANCIES WITH ANY INFORMATION PROVIDED, IT IS THE CONTRACTOR'S RESPONSIBILITY TO NOTIFY DARWIN GROUP® IMMEDIATELY.