

Notes:

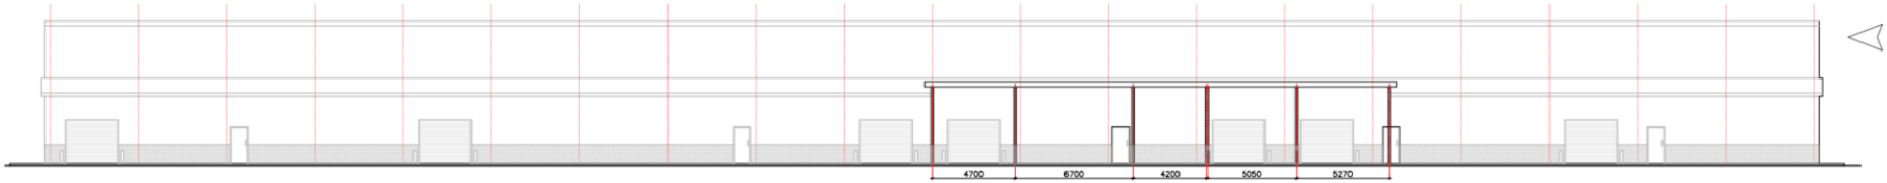

FRONT ELEVATION
SCALE 1:100

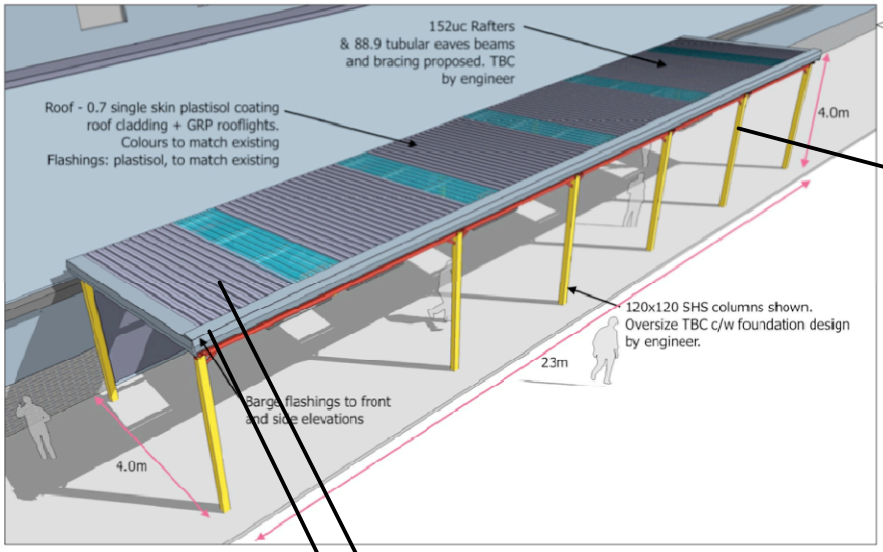


ISO
N/WEST
SCALE 1:50

STEELWORK

ALL COLUMNS / RAFTERS & BRACINGS.

GALVANISED + ANTHRACITE GREY POWDER COATED
RAL 7016




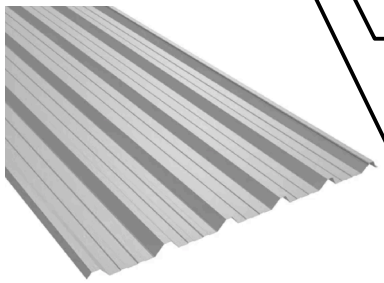

CLADDING

ROOF - SINGLE SKIN. PLASTISOL.
GOOSEWING GREY.

WALL CLADDING (EAVES SECTION)
MERLIN GREY TO MATCH EXISTING

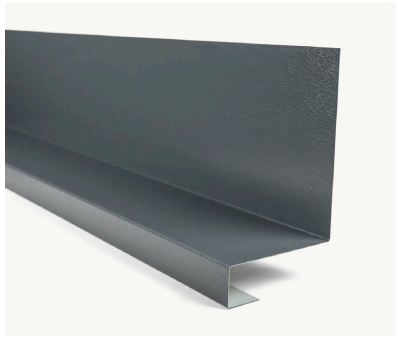

CLADDING

PLASTISOL FLASHINGS
ANTHRACITE GREY RAL 7016
AS PER EXISTING

0 MTRS 10

SCALED @ A1
SCALE DOUBLED AT A3

REV:	DESCRIPTION:	BY:	DATE:
B			

STATUS: PLANNING

gsm industrial

CLIENT: J & B WILDE
NEW SMITHFIELD MARKET
OPENSHAW
MANCHESTER

SITE: UNIT 8
NEW SMITHFIELD MARKET

TITLE: PROPOSED PLANS
ISOMETRIC

SCALE AT A1:	DATE:	DRAWN:	CHECKED:
AS SHOWN	APRIL 26	BWM	

PROJECT NO:	DRAWING NO:	REVISION:
	06	