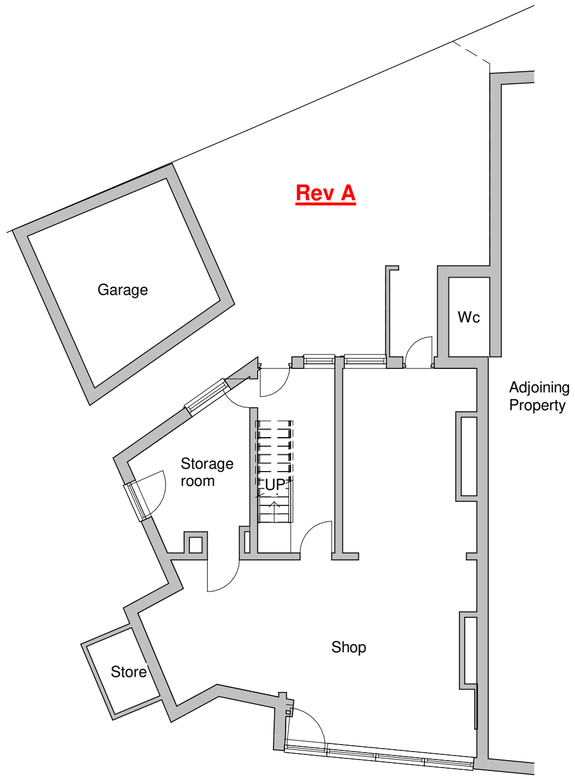
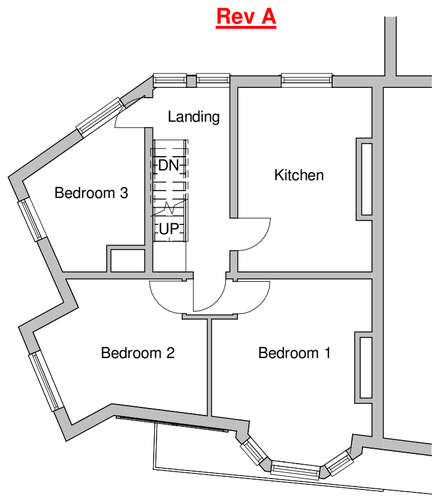
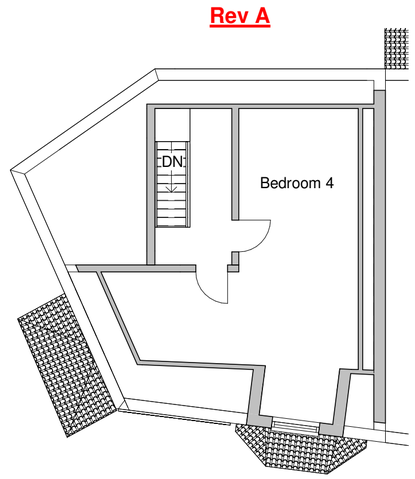


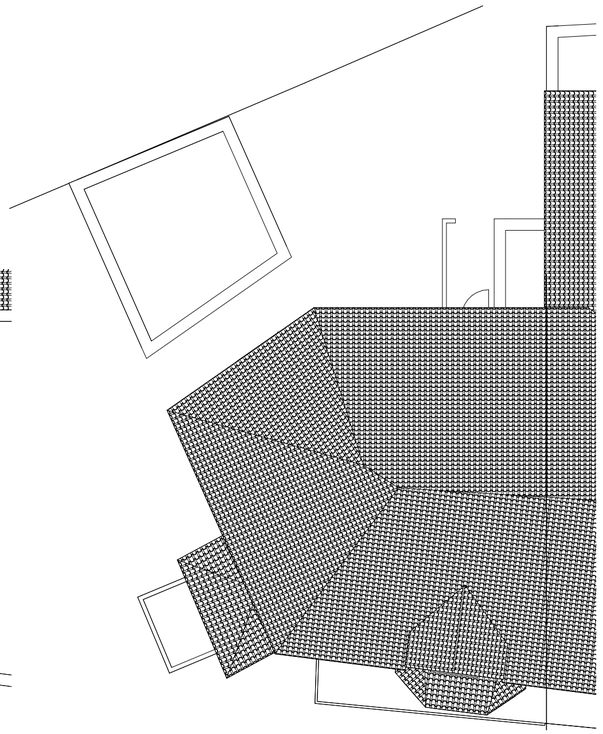

## 1 01 Existing Ground Floor
1 : 100




## 2 02 Existing First Floor
1 : 100



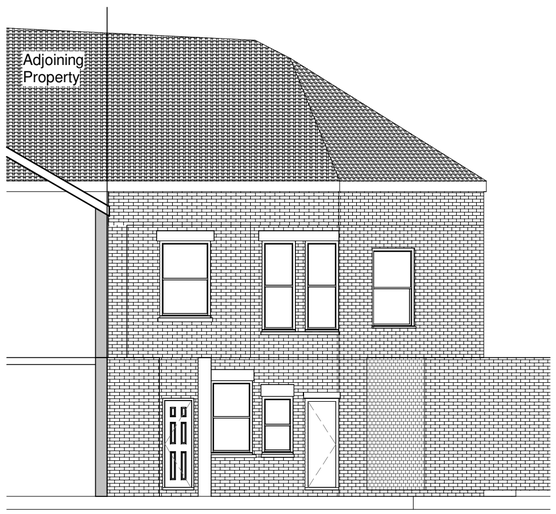

## 3 03 Existing Loft Plan
1 : 100



## 4 04 Existing Roof Plan
1 : 100




## 5 Existing Front Elevation
1 : 100




## 6 Existing Rear Elevation
1 : 100



## 7 Existing Side Elevation 1
1 : 100

| |
|---|
| Project Address: |
| 43 Manchester Rd, Chorlton-cum-Hardy, M21 9PW |
| Drawing: |
| Existing Plans and Elevations |
| Date Issued: |
| 08/07/2026 |
| Client Name: |
| Darren |
| Project Description: |
| Extensions and renovations to abandoned building |

0m 1m 2m 3m 4m 5m
Scale Bar

| |
|---|
| Drawing Number: |
| PL001 |
| Additional Notes: |
| Drawing not to be scaled.<br><br>Proposed works not to be started before Planning Permission is granted.<br><br>Dimensions shown are in milimeters.<br><br>All measurements to be verified on site. |

SCALE 1 : 100
A2 DRAWING