


1 03 Proposed Loft Plan
1 : 100

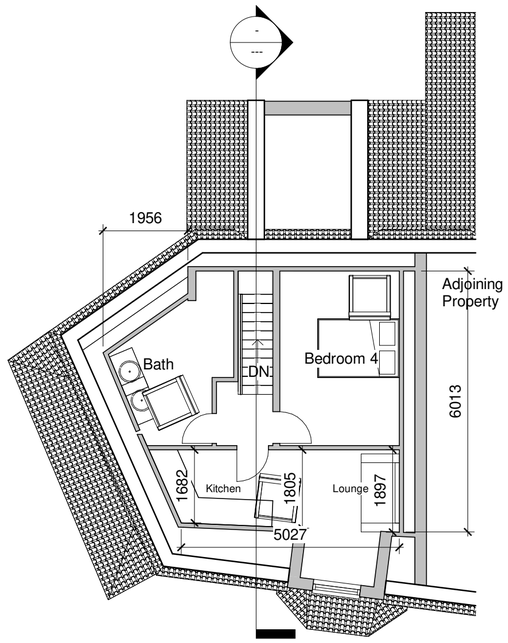


2 04 Proposed Roof Plan
1 : 100



3 Proposed Side Elevation 1
1 : 100

Rev A

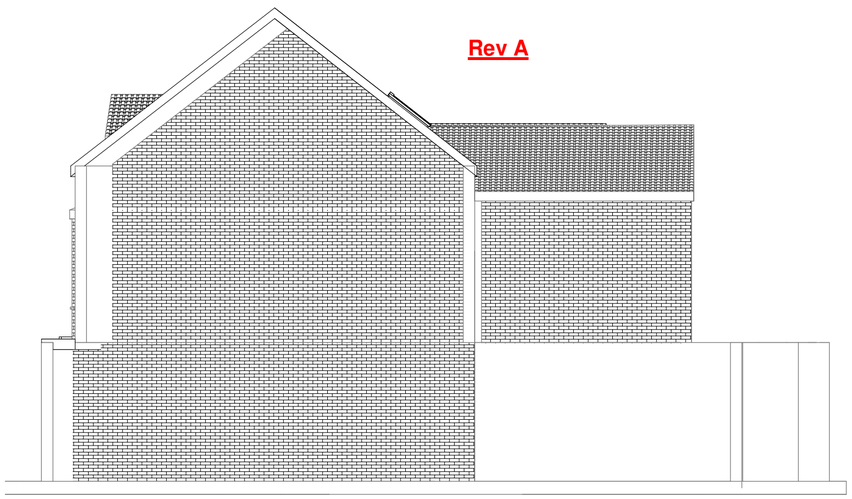

4 Proposed Side Elevation 2
1 : 100

Project Address:
43 Manchester Rd, Chorlton-cum-Hardy, M21 9PW
Drawing:
Proposed Plans and Elevations
Date Issued:
08/07/2026
Client Name:
Darren
Project Description:
Extensions and renovations to abandoned building

0m 1m 2m 3m 4m 5m
Scale Bar

Drawing Number:
PL003
Additional Notes:
Drawing not to be scaled. Proposed works not to be started before Planning Permission is granted. Dimensions shown are in milimeters. All measurements to be verified on site.

SCALE 1 : 100
A2 DRAWING