




**01** Proposed Front Elevation
Scale 1:100 @ A3

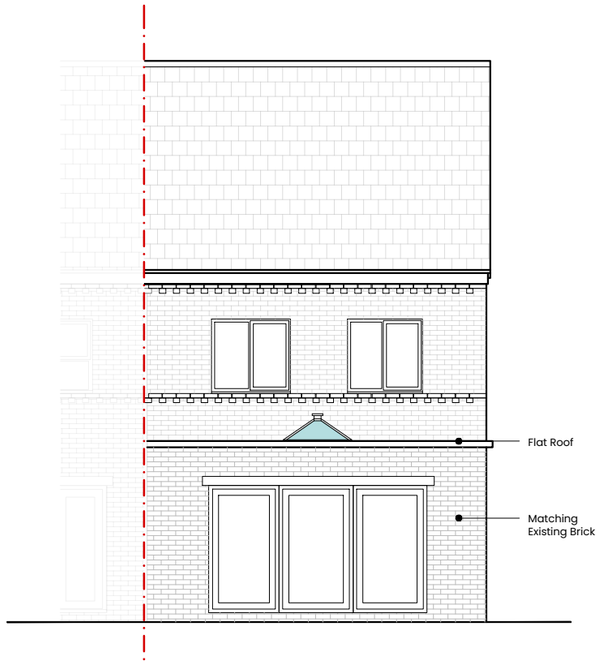


**02** Proposed Rear Elevation
Scale 1:100 @ A3

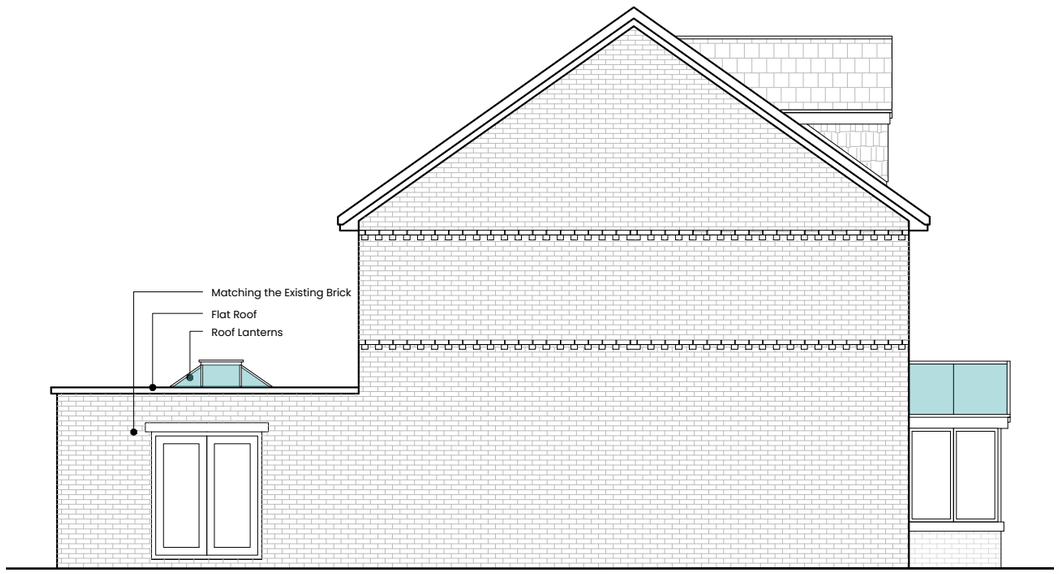


**03** Proposed Side Elevation
Scale 1:100 @ A3

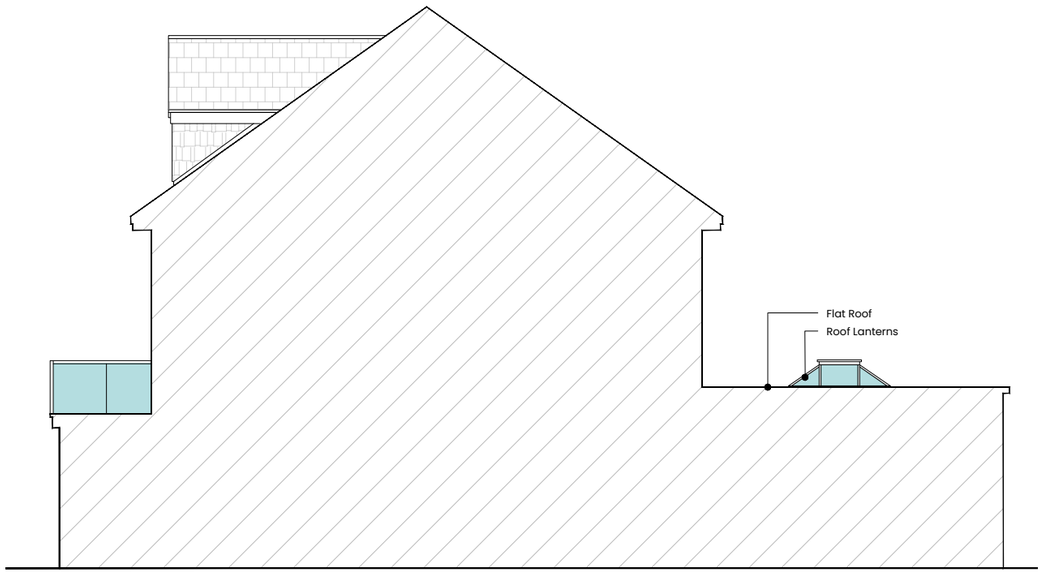


**04** Proposed Adjoining Elevation
Scale 1:100 @ A3

0 5

SCALE BAR 1:100

**General Notes:**

**All site dimensions shall be verified by the Contractor on site prior to commencing any works.**

**Design intent drawing only. Construction to comply with latest building regulation requirements.**

**This drawing is the property of "Studio Tashkeel Architecture Ltd." and copyright is reserved by them. The drawing is not to be copied or disclosed by or to any unauthorised persons without the prior written consent of Studio Tashkeel Architecture Ltd.**

| Rev | Description | Date | Dr by | App by |
|---|---|---|---|---|
| - | First Issue | 01.09.2026 | HP | MK |

STUDIO TASHKEEL ARCHITECTURE LTD.
1-3 Ashton Lane, Sale M33 6WT
Manchester, United Kingdom

T +44(0)161 546 5395
E info@StudioTashkeel.com
www.studiotashkeel.com

**client name**
Graham Dickinson

**project**
95 Saddlecote Close , M8 5QE

**drawing**
Proposed Elevations

| project number | | scale |
|---|---|---|
| 6141 | | 1:100 @ A3 |
| **drawing number** | **rev** | **issue status** |
| PL06 | - | Planning |

**This drawing is to be read in conjunction with all related drawings. All dimensions must be checked and verified on site before commencing any work or producing shop drawings.The originator should be notified immediately of any discrepancy. This drawing is copyright and remains the property of Studio Tashkeel Architecture Ltd.**