
VISUAL SCALE BAR 1:100


0 1m 2m 3m 4m 5m

NOTES

DO NOT SCALE THIS DRAWING. IF IN DOUBT ASK. THIS DRAWING IS COPYRIGHT DUNWOODIE SWIFT ARCHITECTS. ALL DIMENSIONS TO BE CONFIRMED ON SITE. ANY INCONSISTENCIES TO BE REPORTED TO ARCHITECT IMMEDIATELY

KEY PLAN

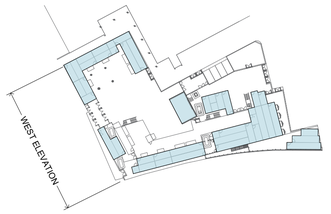

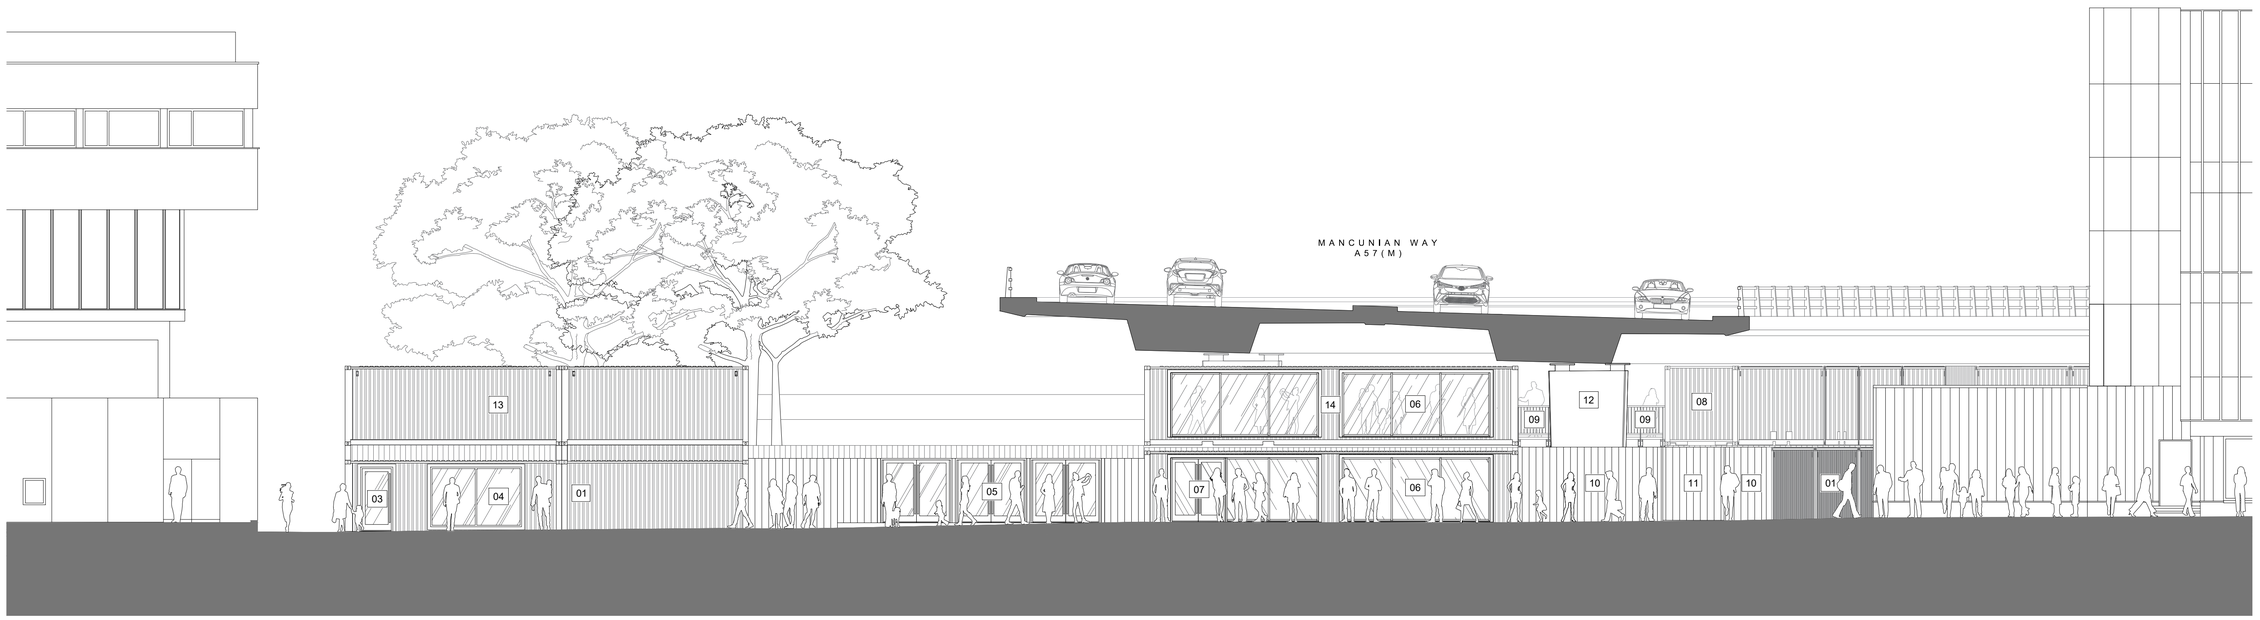

OXFORD HOUSE / MTC | RETAIL UNIT | FOOD UNIT | MAIN ENTRANCE / EXIT | SEATING AREA | CAFE - OUTDOOR/ON-STREET SEATING | FOOD/ BAR UNITS | FIRE EXIT | FOOD UNITS | MANCHESTER METROPOLITAN UNIVERSITY INSTITUTE OF SPORT

CONTAINERS, WINDOW FRAMES, DOORS, AND GATES TO BE RAL 7016 ANTHRACITE GREY

PROPOSED WEST ELEVATION (OXFORD ROAD), 1:100

MATERIALS

01 EXISTING STEEL HATCH CONTAINER RE-PURPOSED AND REPAINTED - COLOUR: RAL 7016 - ANTHRACITE GREY.

02 FULL COLOUR DIGITALLY PRINTED AND CUT OUT HEAT WRAP VINYL GRAPHICS APPLIED DIRECT TO EXISTING CONTAINERS.

03 ALUMINIUM DOOR TO EXISTING HATCH CONTAINER RE-PURPOSED AND REPAINTED - COLOUR: RAL 7016 - ANTHRACITE GREY.

04 ALUMINIUM WINDOW TO EXISTING HATCH CONTAINER RE-PURPOSED AND REPAINTED - COLOUR: RAL 7016 - ANTHRACITE GREY.

05 NEW POLYESTER POWDER COATED ALUMINIUM ENTRANCE DOORS. COLOUR: RAL 7016 - ANTHRACITE GREY.

06 NEW POLYESTER POWDER COATED ALUMINIUM SHOP FRONT TO NEW SHIPPING CONTAINER. COLOUR: RAL 7016 - ANTHRACITE GREY.

07 NEW POLYESTER POWDER COATED ALUMINIUM SHOP DOORS. COLOUR: RAL 7016 - ANTHRACITE GREY.

08 NEW STEEL SHIPPING CONTAINER. COLOUR: RAL 7016 - ANTHRACITE GREY.

09 NEW PAINTED STEEL BALUSTRADE. COLOUR: RAL 7016 - ANTHRACITE GREY

10 NEW PAINTED TIMBER INFILL BETWEEN SHIPPING CONTAINERS. COLOUR: RAL 7016 - ANTHRACITE GREY.

11 NEW PAINTED TIMBER FENCE / GATES. COLOUR: RAL 7016 - ANTHRACITE GREY.

12 EXISTING CONCRETE STRUCTURE TO MANCUNIAN WAY ABOVE

13 EXISTING STEEL HATCH CONTAINER RE-PURPOSED AND REPAINTED - COLOUR: RAL 7016 - ANTHRACITE GREY - EMPTY

14 EXISTING STEEL HATCH CONTAINER RE-PURPOSED AND REPAINTED - COLOUR: RAL 7016 - ANTHRACITE GREY - OPEN SIDED FOR COVERED SEATING

15 INDICATIVE MAIN ENTRANCE SIGNAGE - FOR ILLUSTRATIVE PURPOSES ONLY

REV	DATE	DESCRIPTION	BY	CHK
PL07	04/09/2026	SIGNAGE OMITTED.	DF	TL
PL06	03/09/2026	NOTES REGARDING SIGNAGE ADDED.	DF	TL
PL05	29/05/2026	ISSUED FOR PLANNING. MATERIALS KEY UPDATED TO SUIT ADDITONAL FIRST FLOOR CONTAINERS	TL	PS
PL04	22/05/2026	ISSUED FOR PLANNING. AMENDED ELEVATIONS TO SUIT REVISED FLOOR PLANS FOLLOWING RECEIPT OF ADDITIONAL INFORMATION REGARDING HV CABLE AND WATER MAIN EASEMENTS	DF	TL
PL03	31/07/2025	AMENDED ELEVATIONS TO SUIT REVISED LAYOUT, ISSUED FOR PLANNING	DF	TL
PL02	27/11/2024	NOTE RE. SPECIFICATION OF EXTERNAL FINISH ADDED	JW	PS
PL01	15/03/2024	ISSUED FOR PLANNING	JW	PS

dunwoodieswift architects

CLIENT
STACK (MANCHESTER) LIMITED

PROJECT
STACK MANCHESTER

TITLE
PROPOSED WEST ELEVATION OXFORD ROAD

SCALE @ A1		STATUS
	1:100	PLANNING
	NAME	DATE
DRAWN BY	JW	12/03/2024
CHECKED BY	PS	

PROJECT No.	DRAWING No	REVISION
1162	EL-00-210	PL07