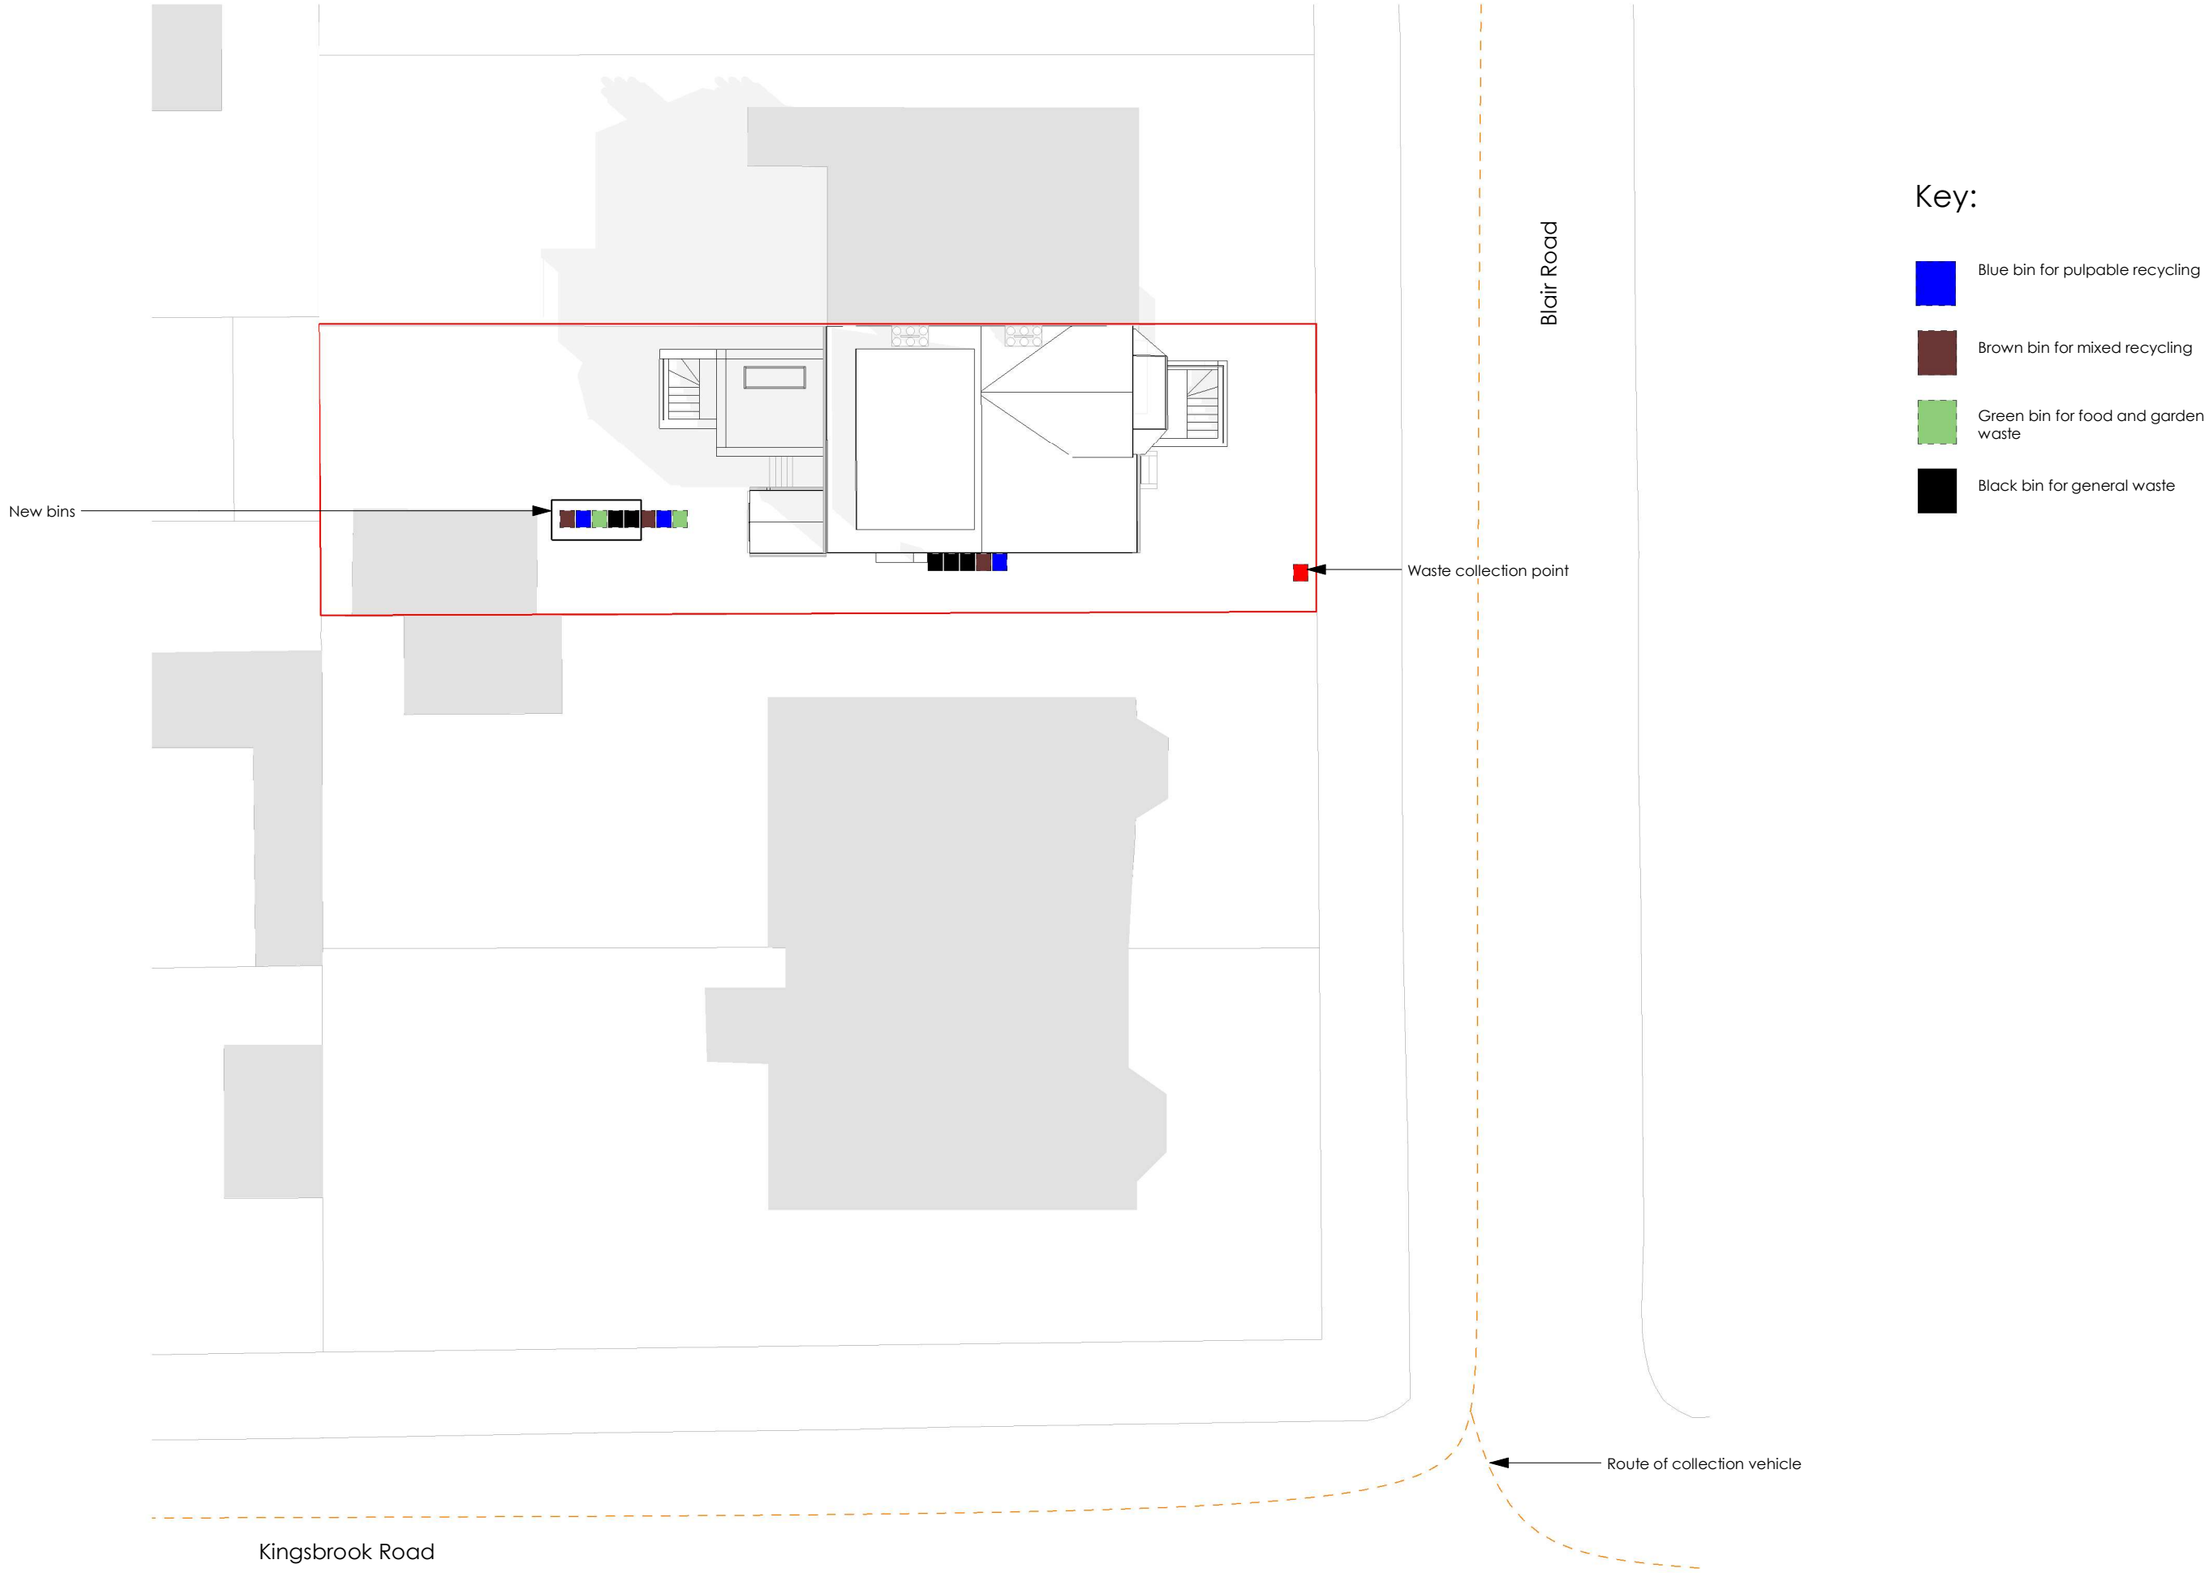


Key:

- Blue bin for pulpable recycling
- Brown bin for mixed recycling
- Green bin for food and garden waste
- Black bin for general waste

DO NOT SCALE FROM THIS DRAWING.
All drawings and visuals are provided for illustrative purposes only and are indicative proposals subject to detailed design and structural coordination. AA advises all measurements to be checked on site.

Specific details and materials/colours are subject to further design development.

COPYRIGHT: Artform Architects.

Rev	Description	Date	By

SCALE	STATUS	DATE
1 : 200 @A3	PRELIMINARY	22/09/26
DWG No	DRAWN	REV
SLV/PR/112	EH	

WEB: www.artformarchitects.com | **EMAIL:** info@artformarchitects.com

Studio Nine | 9 Stevenson Square, Manchester | **TEL** 0161 6600377

20 BLAIR ROAD

Proposed site plan for waste management

artform