VISUAL SCALE BAR 1:100


0 1m 2m 3m 4m 5m

NOTES

DO NOT SCALE THIS DRAWING. IF IN DOUBT ASK. THIS DRAWING IS COPYRIGHT DUNWOODIE SWIFT ARCHITECTS. ALL DIMENSIONS TO BE CONFIRMED ON SITE. ANY INCONSISTENCIES TO BE REPORTED TO ARCHITECT IMMEDIATELY

KEY PLAN



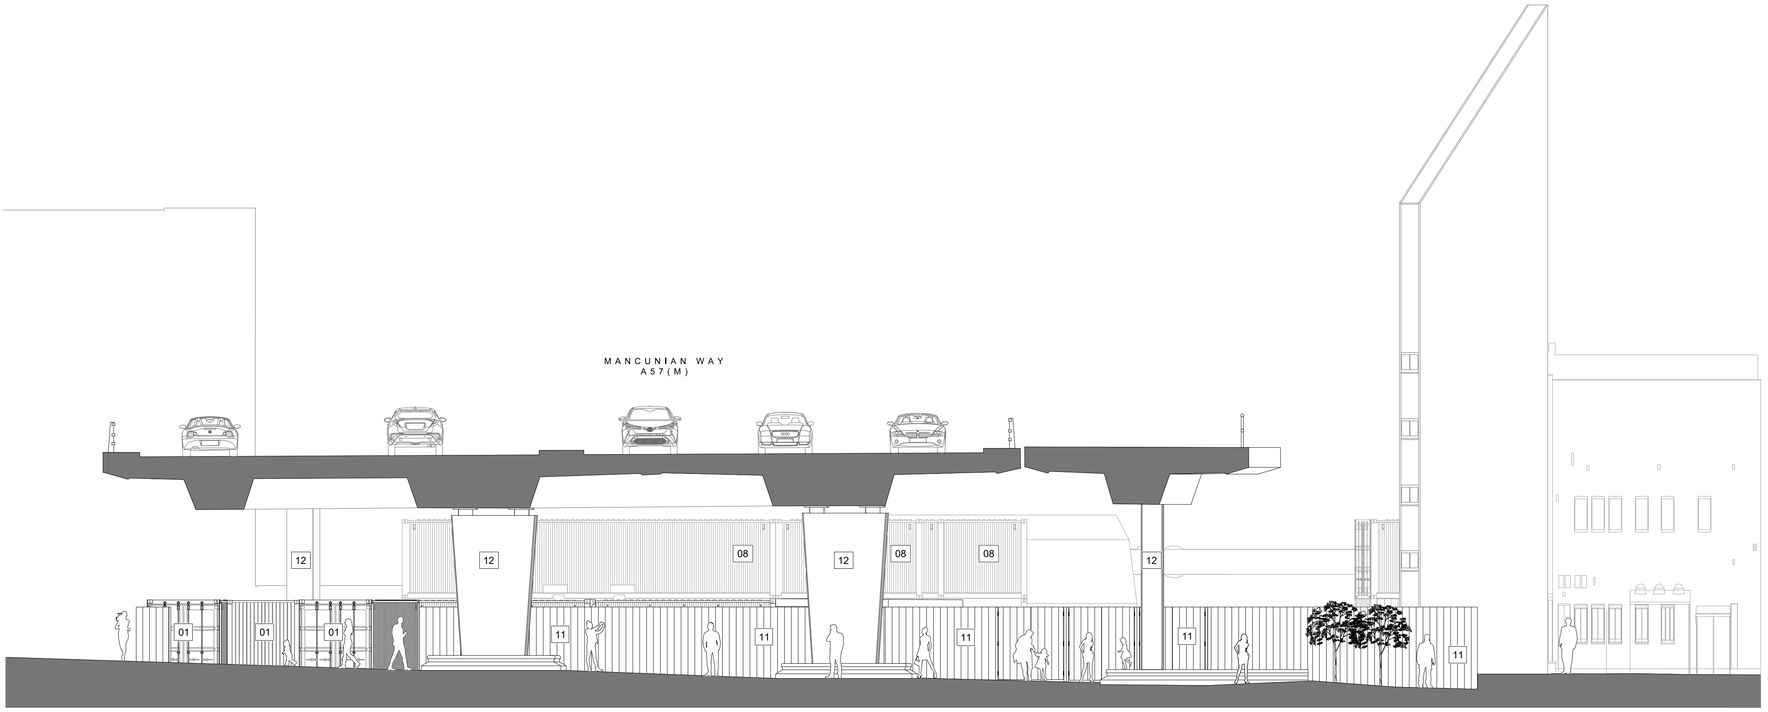

GENERAL OFFICE | STORE

BACK OF HOUSE STORAGE | BACK OF HOUSE

CONTAINERS, WINDOW FRAMES, DOORS, AND GATES TO BE RAL 7016 ANTHRACITE GREY

MATERIALS

01 EXISTING STEEL HATCH CONTAINER RE-PURPOSED AND REPAINTED - COLOUR: RAL 7016 - ANTHRACITE GREY.

02 FULL COLOUR DIGITALLY PRINTED AND CUT OUT HEAT WRAP VINYL GRAPHICS APPLIED DIRECT TO EXISTING CONTAINERS.

03 ALUMINIUM DOOR TO EXISTING HATCH CONTAINER RE-PURPOSED AND REPAINTED - COLOUR: RAL 7016 - ANTHRACITE GREY.

04 ALUMINIUM WINDOW TO EXISTING HATCH CONTAINER RE-PURPOSED AND REPAINTED - COLOUR: RAL 7016 - ANTHRACITE GREY.

05 NEW POLYESTER POWDER COATED ALUMINIUM ENTRANCE DOORS. COLOUR: RAL 7016 - ANTHRACITE GREY.

06 NEW POLYESTER POWDER COATED ALUMINIUM SHOP FRONT TO NEW SHIPPING CONTAINER. COLOUR: RAL 7016 - ANTHRACITE GREY.

07 NEW POLYESTER POWDER COATED ALUMINIUM SHOP DOORS. COLOUR: RAL 7016 - ANTHRACITE GREY.

08 NEW STEEL SHIPPING CONTAINER. COLOUR: RAL 7016 - ANTHRACITE GREY.

09 NEW PAINTED STEEL BALUSTRADE. COLOUR: RAL 7016 - ANTHRACITE GREY

10 NEW PAINTED TIMBER INFILL BETWEEN SHIPPING CONTAINERS. COLOUR: RAL 7016 - ANTHRACITE GREY.

11 NEW PAINTED TIMBER FENCE / GATES. COLOUR: RAL 7016 - ANTHRACITE GREY.

12 EXISTING CONCRETE STRUCTURE TO MANCUNIAN WAY ABOVE

13 EXISTING STEEL HATCH CONTAINER RE-PURPOSED AND REPAINTED - COLOUR: RAL 7016 - ANTHRACITE GREY - EMPTY

14 EXISTING STEEL HATCH CONTAINER RE-PURPOSED AND REPAINTED - COLOUR: RAL 7016 - ANTHRACITE GREY - OPEN SIDED FOR COVERED SEATING

15 INDICATIVE MAIN ENTRANCE SIGNAGE - FOR ILLUSTRATIVE PURPOSES ONLY

REV	DATE	DESCRIPTION	BY	CHK
PL02	04/09/2026	SIGNAGE OMITTED.	DF	TL
PL01	03/09/2026	ISSUED FOR PLANNING	DF	TL

dunwoodieswift architects

CLIENT
STACK (MANCHESTER) LIMITED

PROJECT
STACK MANCHESTER

TITLE
PROPOSED EAST ELEVATION

SCALE @ A1 1:100 | STATUS PLANNING

NAME | DATE

DRAWN BY DF 06/08/2026

CHECKED BY TL

PROJECT No. 1162 | DRAWING No EL-00-213 | REVISION PL02