
EXISTING SOUTHEAST ELEVATION

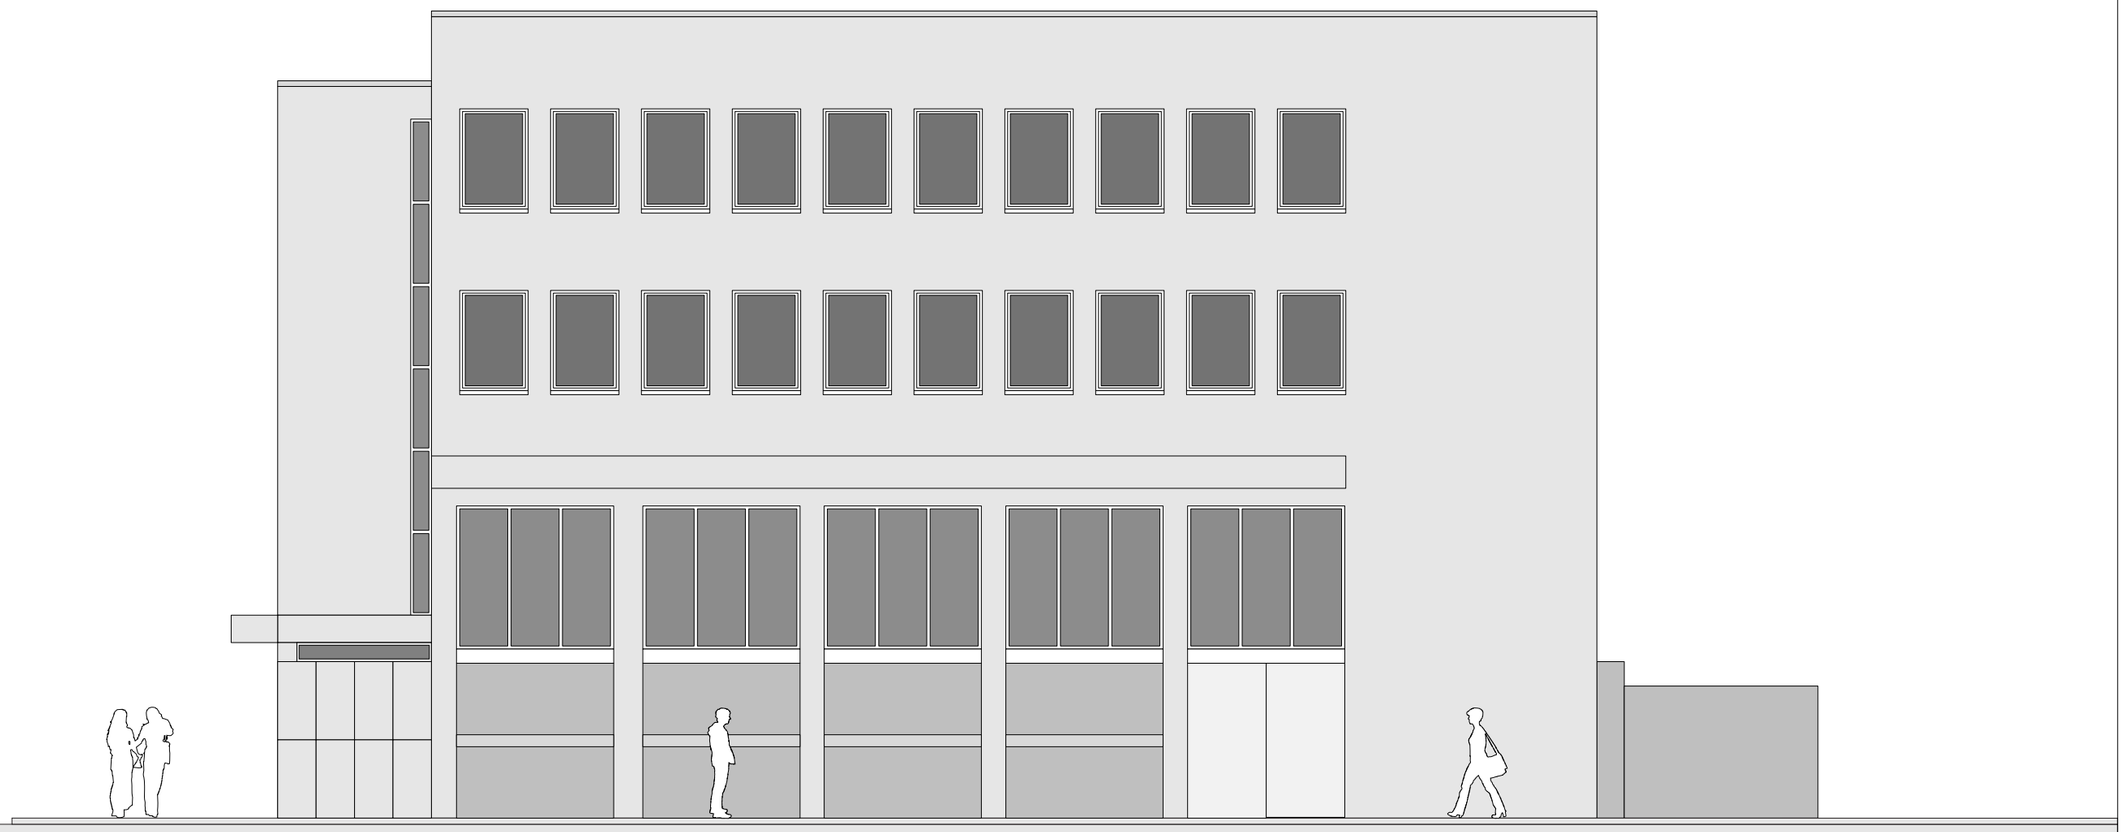

OXFORD ROAD

GROSVENOR STREET

Site:	Title:	Date:	Dwg. No:	Rev:	Scale: 1:100@A3
137 Oxford Road, Manchester, M1 7DY	Existing Southeast Elevation	23/06/2026	PY5011/004		0m 2m 4m 6m 8m