
PROPOSED SOUTHEAST ELEVATION

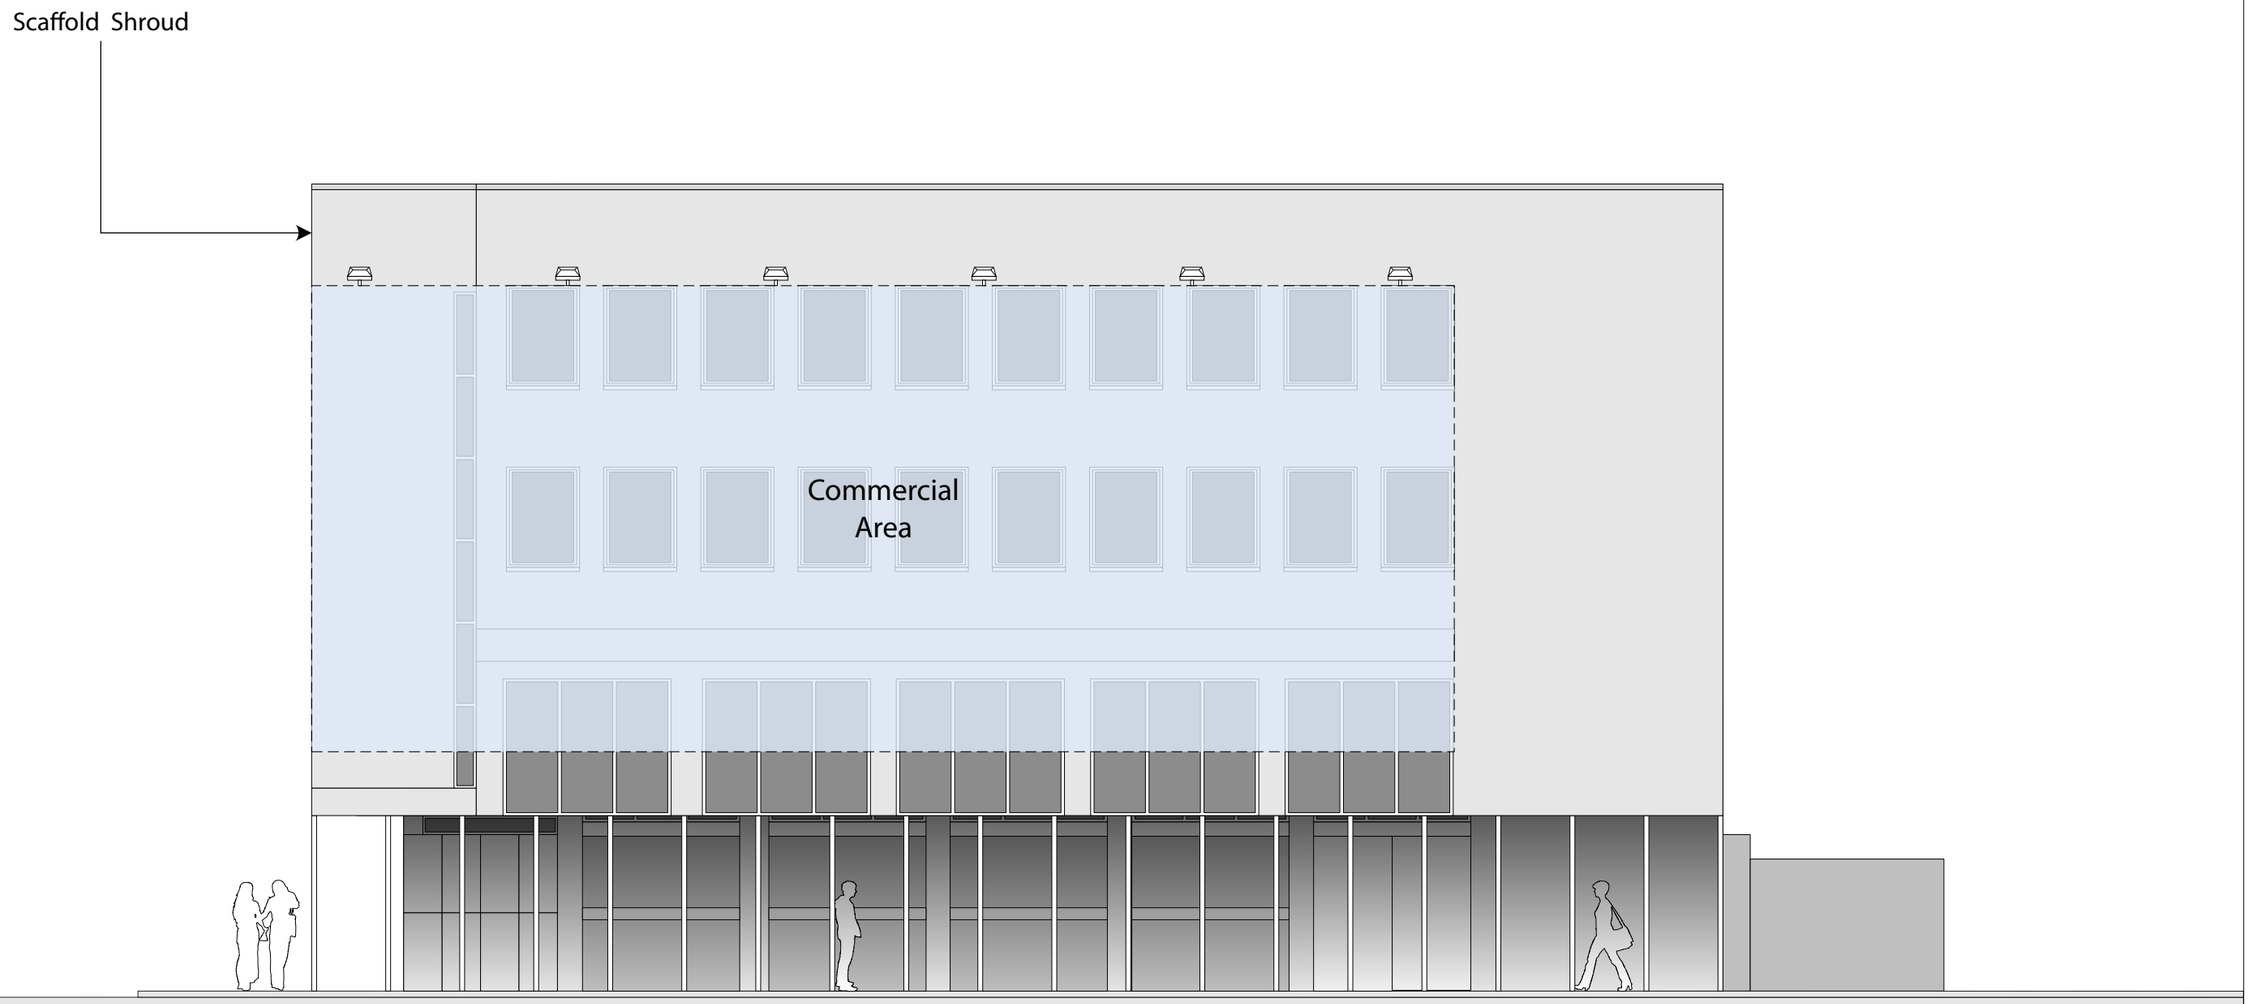

Site:	Title:	Date:	Dwg. No:	Rev:	Scale: 1:100@A3
137 Oxford Road, Manchester, M1 7DY	Proposed Southeast Elevation	23/06/2026	PY5011/006		0m 2m 4m 6m 8m