
SITE PLAN

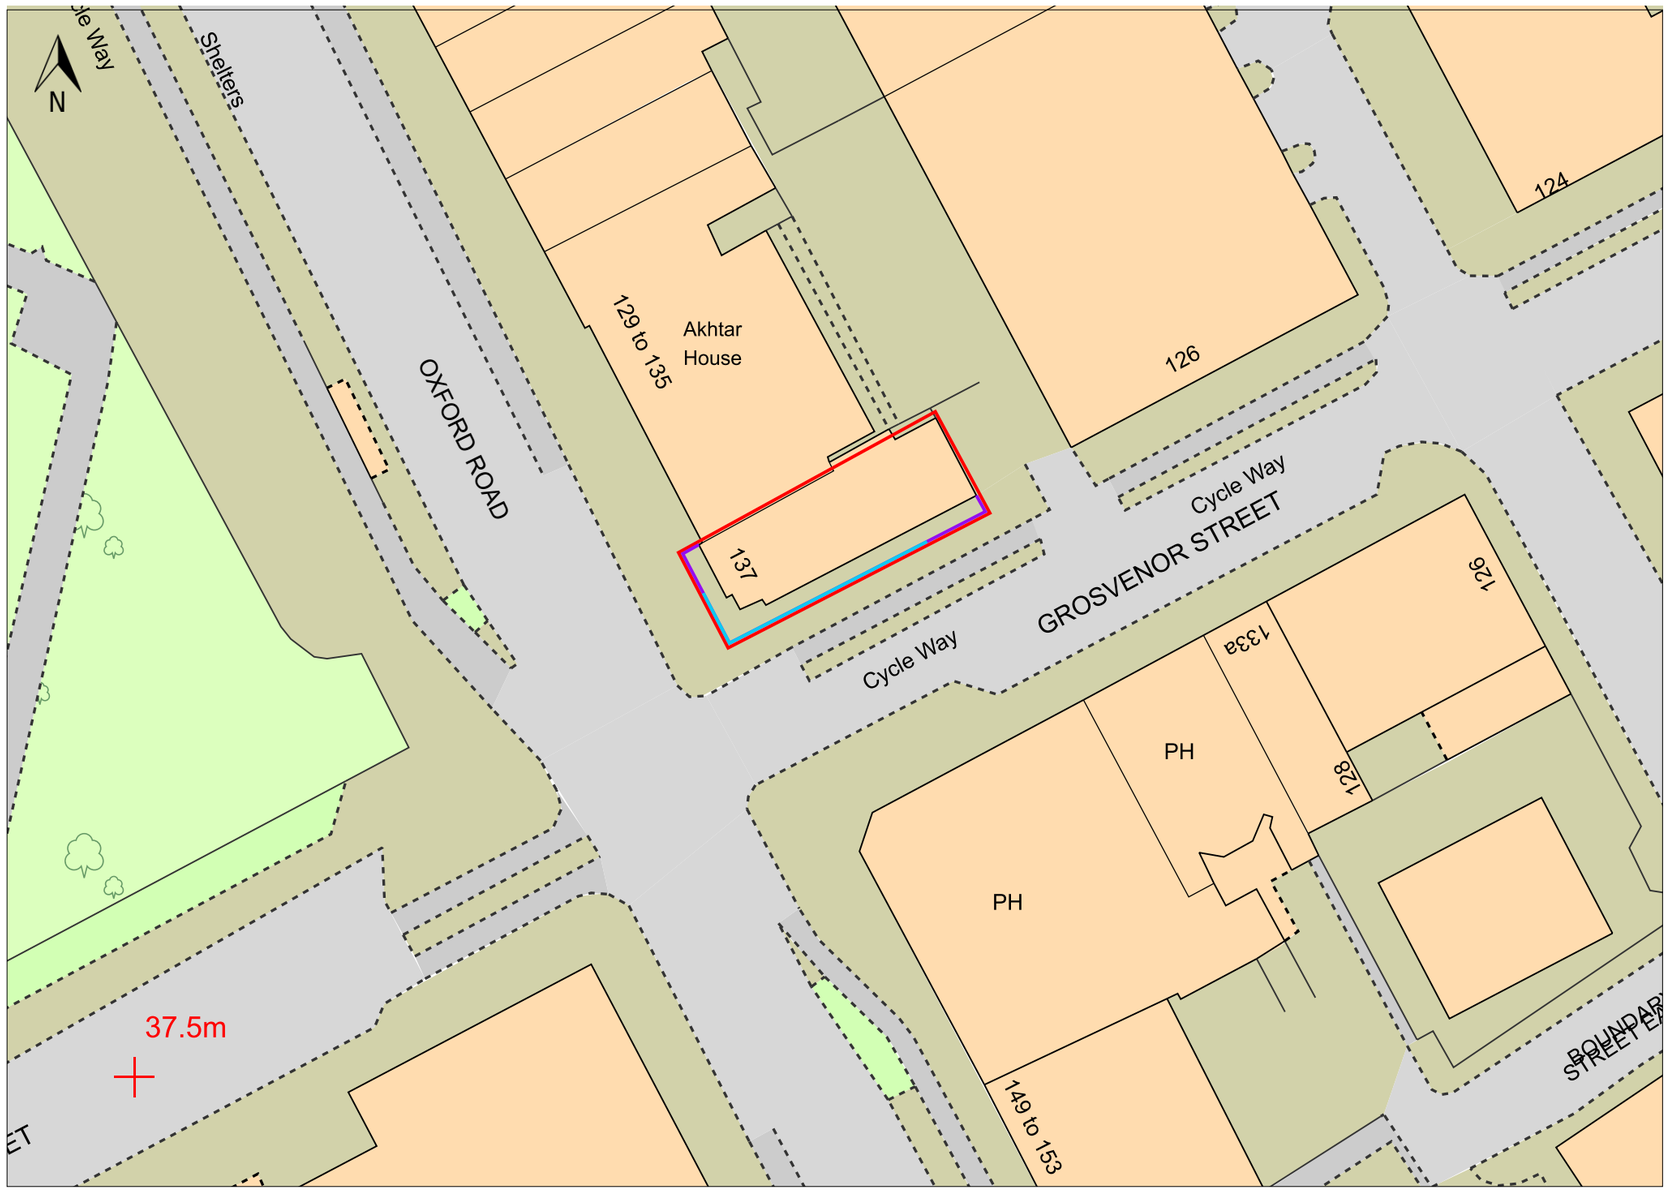

Scaffold Shroud
Advertising Areas
Site Location

Site:	Title:	Date:	Dwg. No:	Rev:	Scale: 1:500@A3
137 Oxford Road, Manchester, M1 7DY	Site Plan	23/06/2026	PY5011/002		0m 10m 20m 30m 40m