



North

## Location Plan

1 : 1250

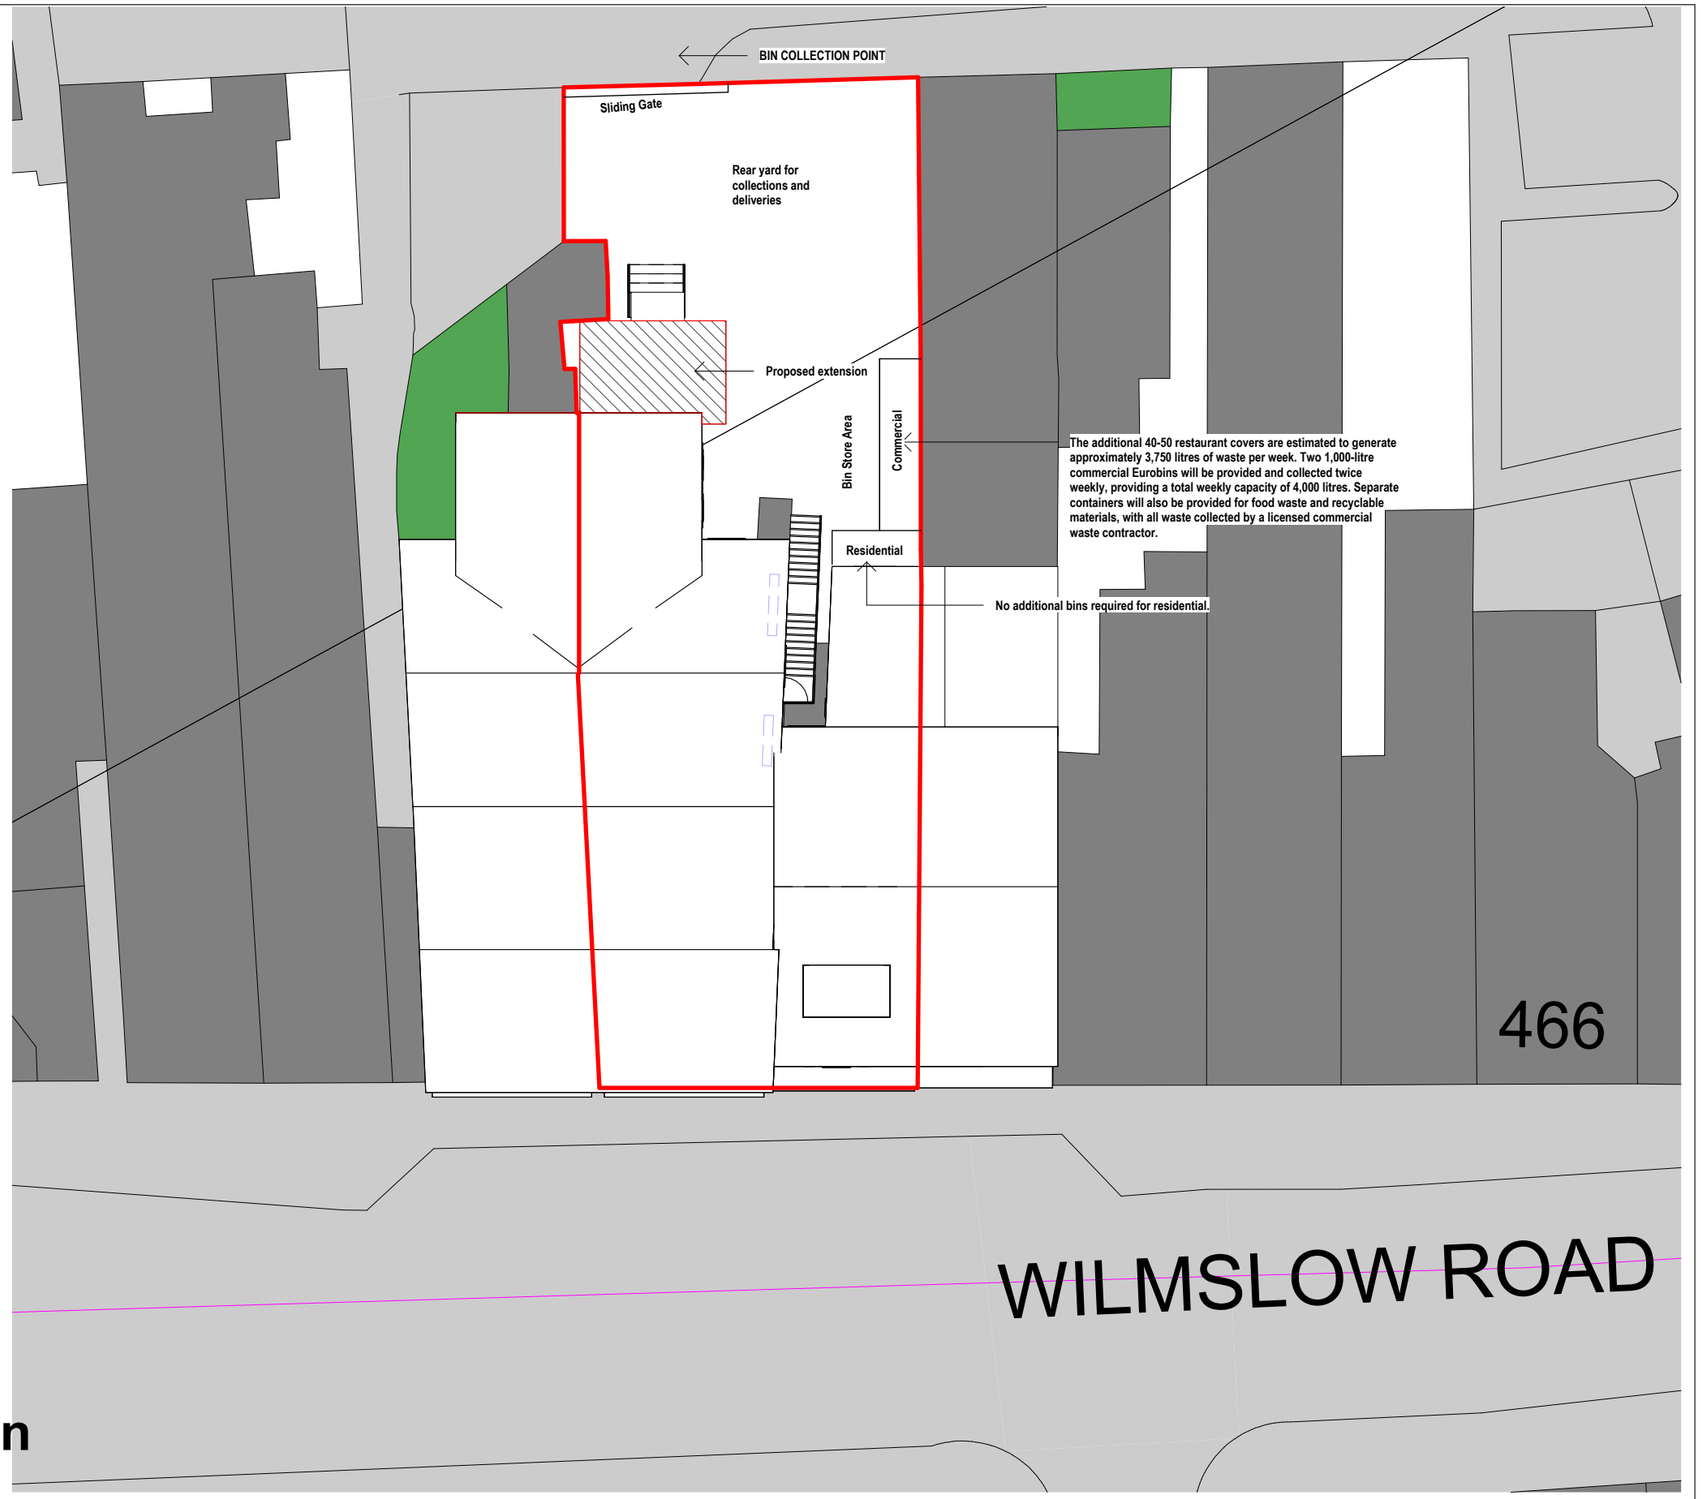


North

## P-Site Plan

1 : 200

COPYRIGHT © ALL RIGHTS RESERVED BY ARCHITEK BDC LTD. DRAWING INDICATES DESIGN INTENT ONLY. NOT TO BE USED FOR CONSTRUCTION UNLESS STATED SO. TO BE READ IN CONJUCTION WITH OTHER DRAWINGS OR SPECIFICATION WHERE PROVIDED.

ARCHITEK
BUILDING DESIGN CONSULTANCY
0161 511 8479
vikas@architek.uk
916 Stockport Road, Levenshulme, Manchester, M19 3AB

| No. | Description | Date |
|---|---|---|
| P1 | Issue to Planning | 24.06.2026 |

PROJECT: Loft conversion, Single storey rear extension, change of use of flat to commercial use in connection with current ground floor use. Internal alterations

ADDRESS: 478 Wilmslow Rd, Withington, Manchester M20 3BG

CLIENT: BISKITS DINER LTD

Manchester City Council

PURPOSE OF ISSUE: PLANNING

SHEET: Location and Proposed Site Plan

| Date | Project number | Scale (@ A3) |
|---|---|---|
| 18.06.2026 | | As indicated |

| Drawn by | DRAWING NUMBER | REV |
|---|---|---|
| NM | A100 | P1 |

Checked by: VA