
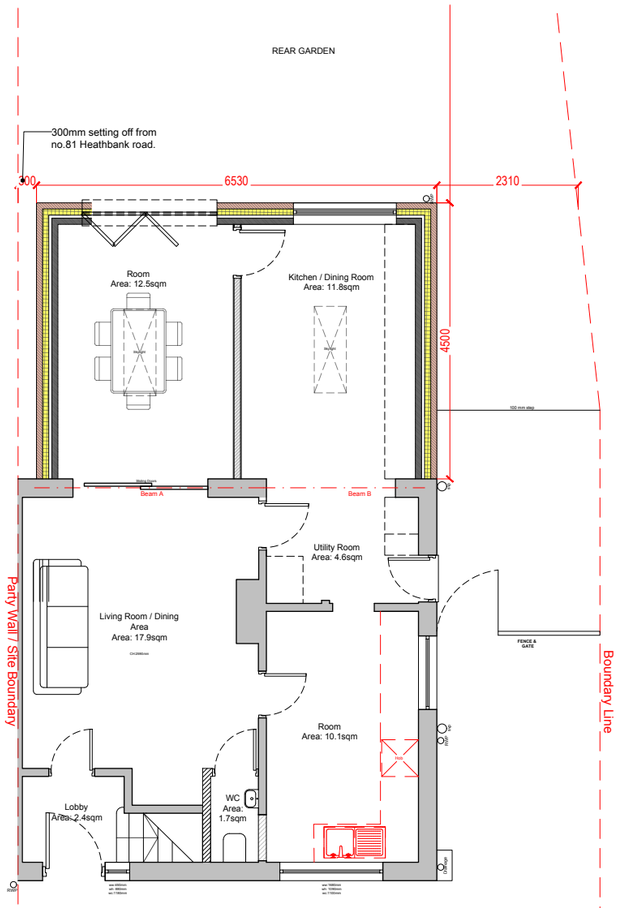



Proposed Ground Floor Plan

Scale - 1:100@A3

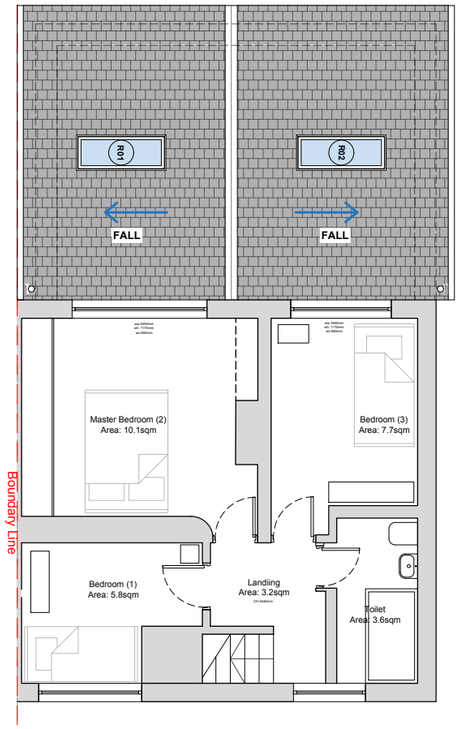

Proposed First Floor Plan

Scale - 1:100@A3

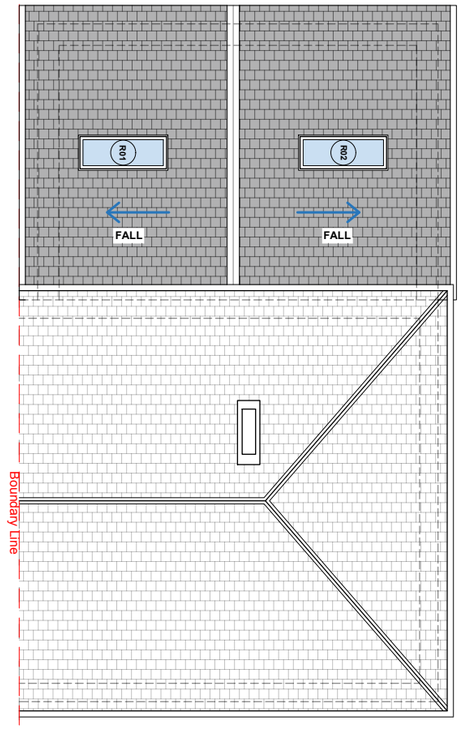

Proposed Roof Plan

Scale - 1:100@A3

1:100

2m 0 2m 4m 6m 8m 10m

x

ADE DESIGN

Project North

Notes:

1. All interior dimensions including ceiling heights are taken to and from finished surfaces unless stated otherwise.
2. All levels and dimensions must be checked on site.
3. For any discrepancies with the information depicted in this drawing please contact ADE DEsign Services.
4. Responsibility cannot be accepted for alterations made to this drawing without prior permission from ADE DEsign Services.
5. These are planning drawings and room layout guidelines, they should not be used as a set of construction drawings.

- Please refer to note 2.

Key Plan

1:1250@A3



Revisions

REV	DATE	D.B.	C.B	NOTES
P1	04.05.2026	EA	EA	INITIAL ISSUE
P2	17.08.2026	EA	EA	REVISED EXT. DEPTH
P3	28.08.2026	EA	EA	REVISED EXT. DEPTH 4.5m

Client: Mr & Mrs X

Project: 83 Heathbank Rd, Man. M9 0WB

Status: Planning

Revision: P3

Title: Proposed Plans

Drawn by: EA

Approved by: EA

Date: 18.04.2025

Job no: 20250401

Scale: 1:100@A3

Drawing NO: 2000