
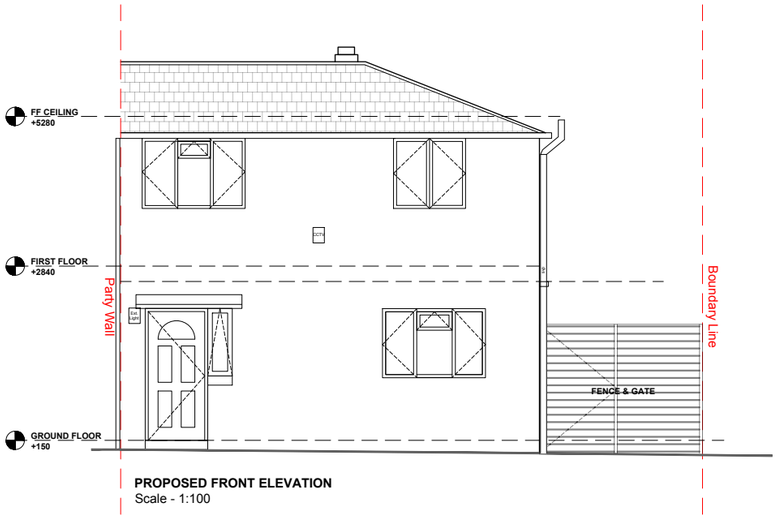


PROPOSED FRONT ELEVATION
Scale - 1:100

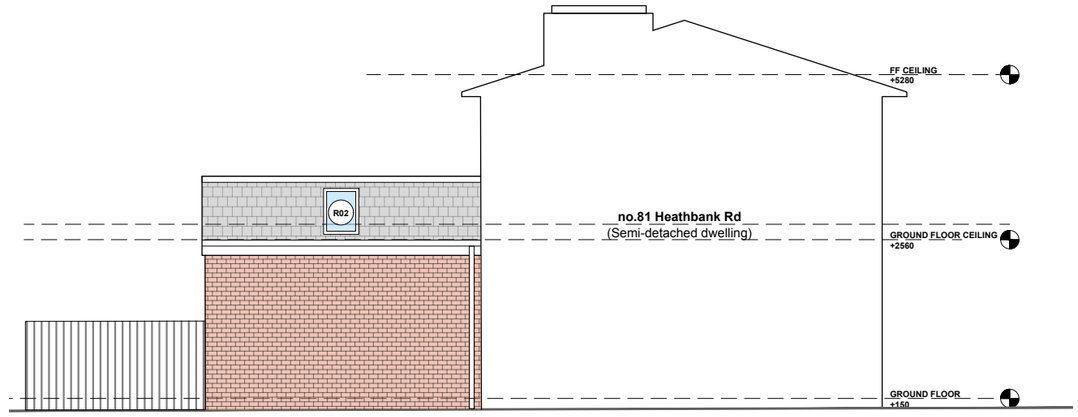


PROPOSED SIDE (WEST) ELEVATION
Scale - 1:100

KEY


Proposed facing brick to match existing dwelling

Proposed roof tiles to match existing dwelling

R/E/W — Roof, Doors and Windows References

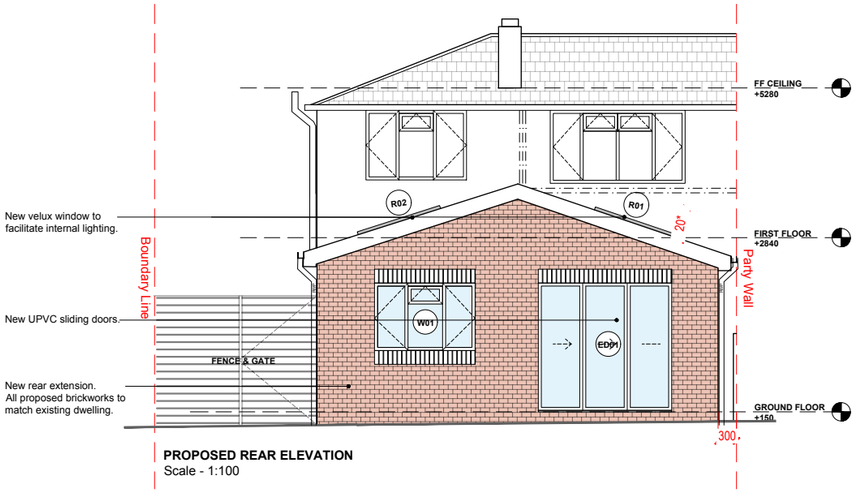

PROPOSED REAR ELEVATION
Scale - 1:100

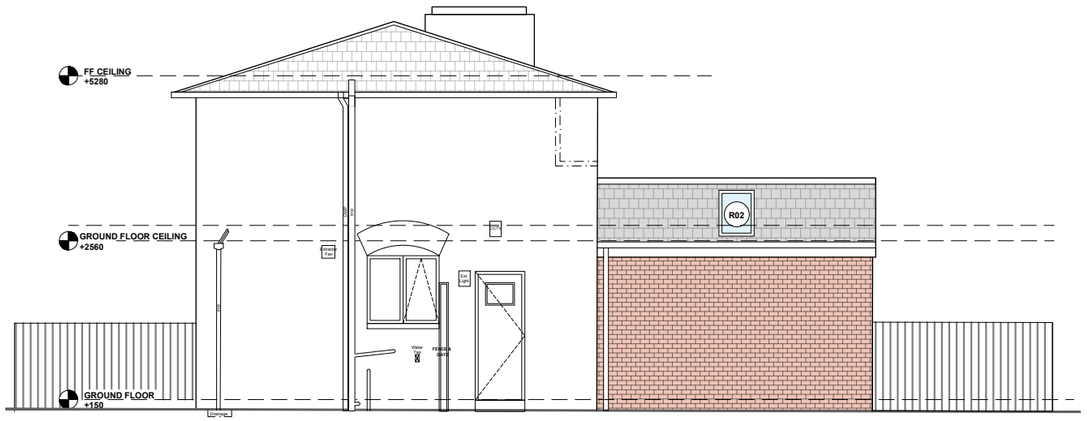

PROPOSED SIDE (EAST) ELEVATION
Scale - 1:100

1:100

2m 0 2m 4m 6m 8m 10m

x

ADE DESIGN

Project North

Notes:

1. All interior dimensions including ceiling heights are taken to and from finished surfaces unless stated otherwise.
2. All levels and dimensions must be checked on site.
3. For any discrepancies with the information depicted in this drawing please contact DEDE Design Services.
4. Responsibility cannot be accepted for alterations made to this drawing without prior permission from DEDE Design Services.
5. These are planning drawings and room layout guidelines, they should not be used as a set of construction drawings.
   - Please refer to note 2.

Key Plan

1:1250@A3



Revisions

REV	DATE	D.B.	C.B	NOTES
P1	02.07.2026	EA	EA	INITIAL PLANNING SUBMISSION
P2	17.08.2026	EA	EA	REVISED EXT. DEPTH
P3	28.08.2026	EA	EA	REVISED EXT. DEPTH 4.5m

Client: Name

Project: 83 Heathbank Rd, Man. M9 0WB

Status: Planning

Revision: P3

Title: Proposed Elevations

Drawn by: EA

Approved by: EA

Date: 18.04.2026

Job no: 20250401

Scale: 1:100@A3

Drawing NO: 2200