
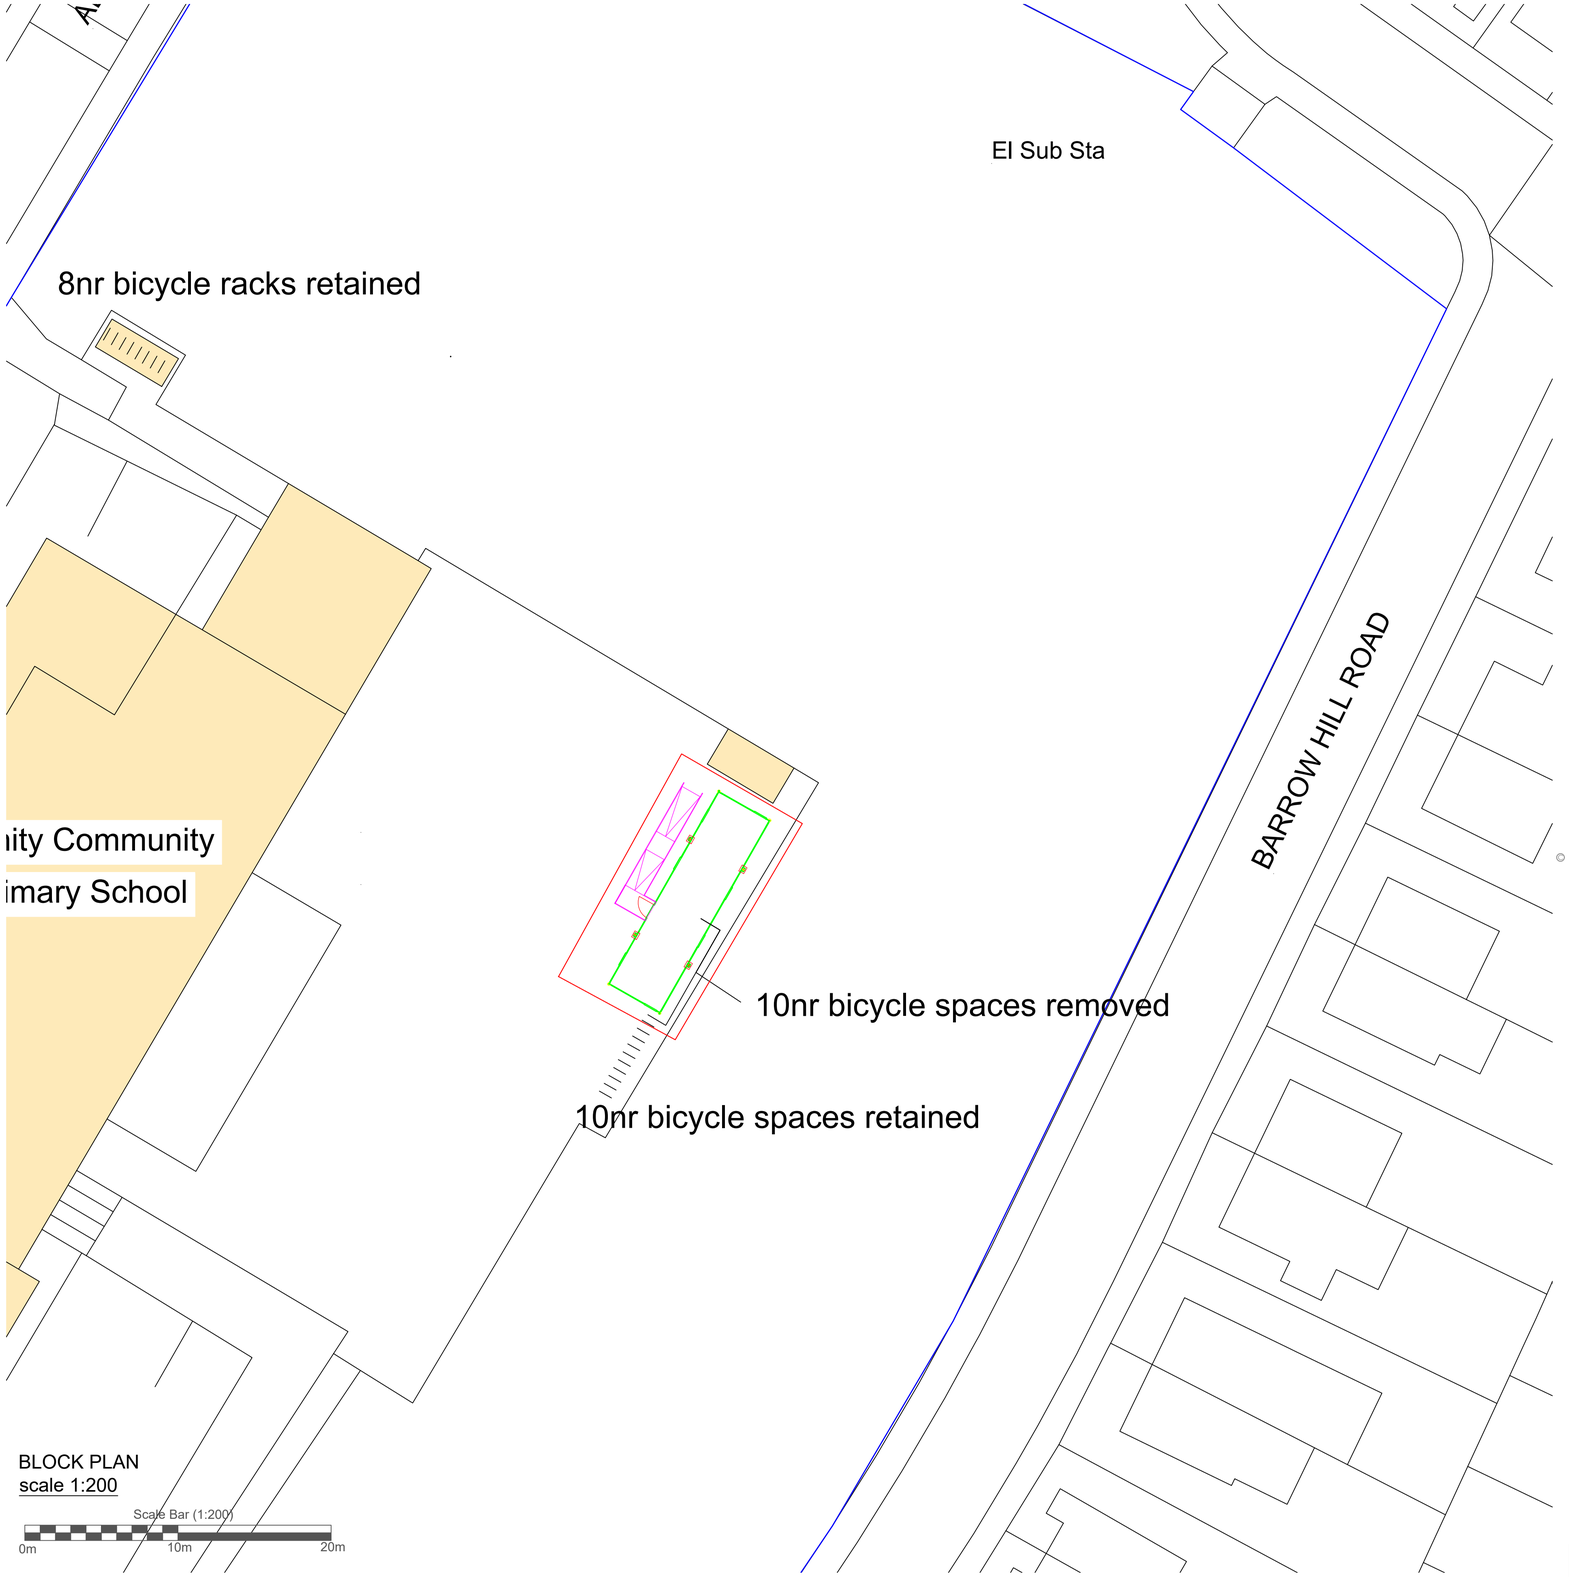


N

Proposed location of single storey Portakabin Building.

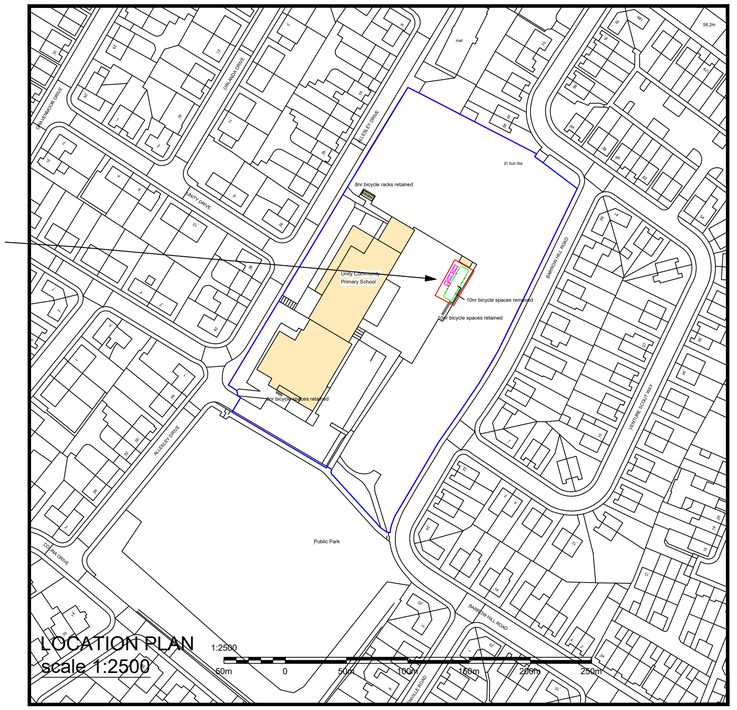

© Crown Copyright 2020 OS Licence no.100041041
Reproduction in whole or in part is prohibited
without the prior permission of Ordnance Survey.

Portakabin

Title
Proposed Location & Block Plan

Unity Community Primary School at Allesley Dr, Cheetwood, Manchester M7 4YE

Date: 30th April 2026

Scale : 1:200 & 1:1250 @ A1

Drawing Number TMUNITY LBP001 | Rev

NOTES:
- Site plan is based on existing Ordnance Survey information
- Responsibility is not accepted for errors made by others in scaling from this drawing. Contractors must check all dimensions on site. Discrepancies must be reported to the drawing owner before proceeding.

KEY:
- Application Boundary
- Site Ownership Boundary

Rev.	Date	Notes	

Portakabin Limited 2000
This drawing is the property of Portakabin Limited, it must not be copied or reproduced or divulged to anyone without written permission.