
SCALE
1:50
0
1
1
2
2
2.5
M.

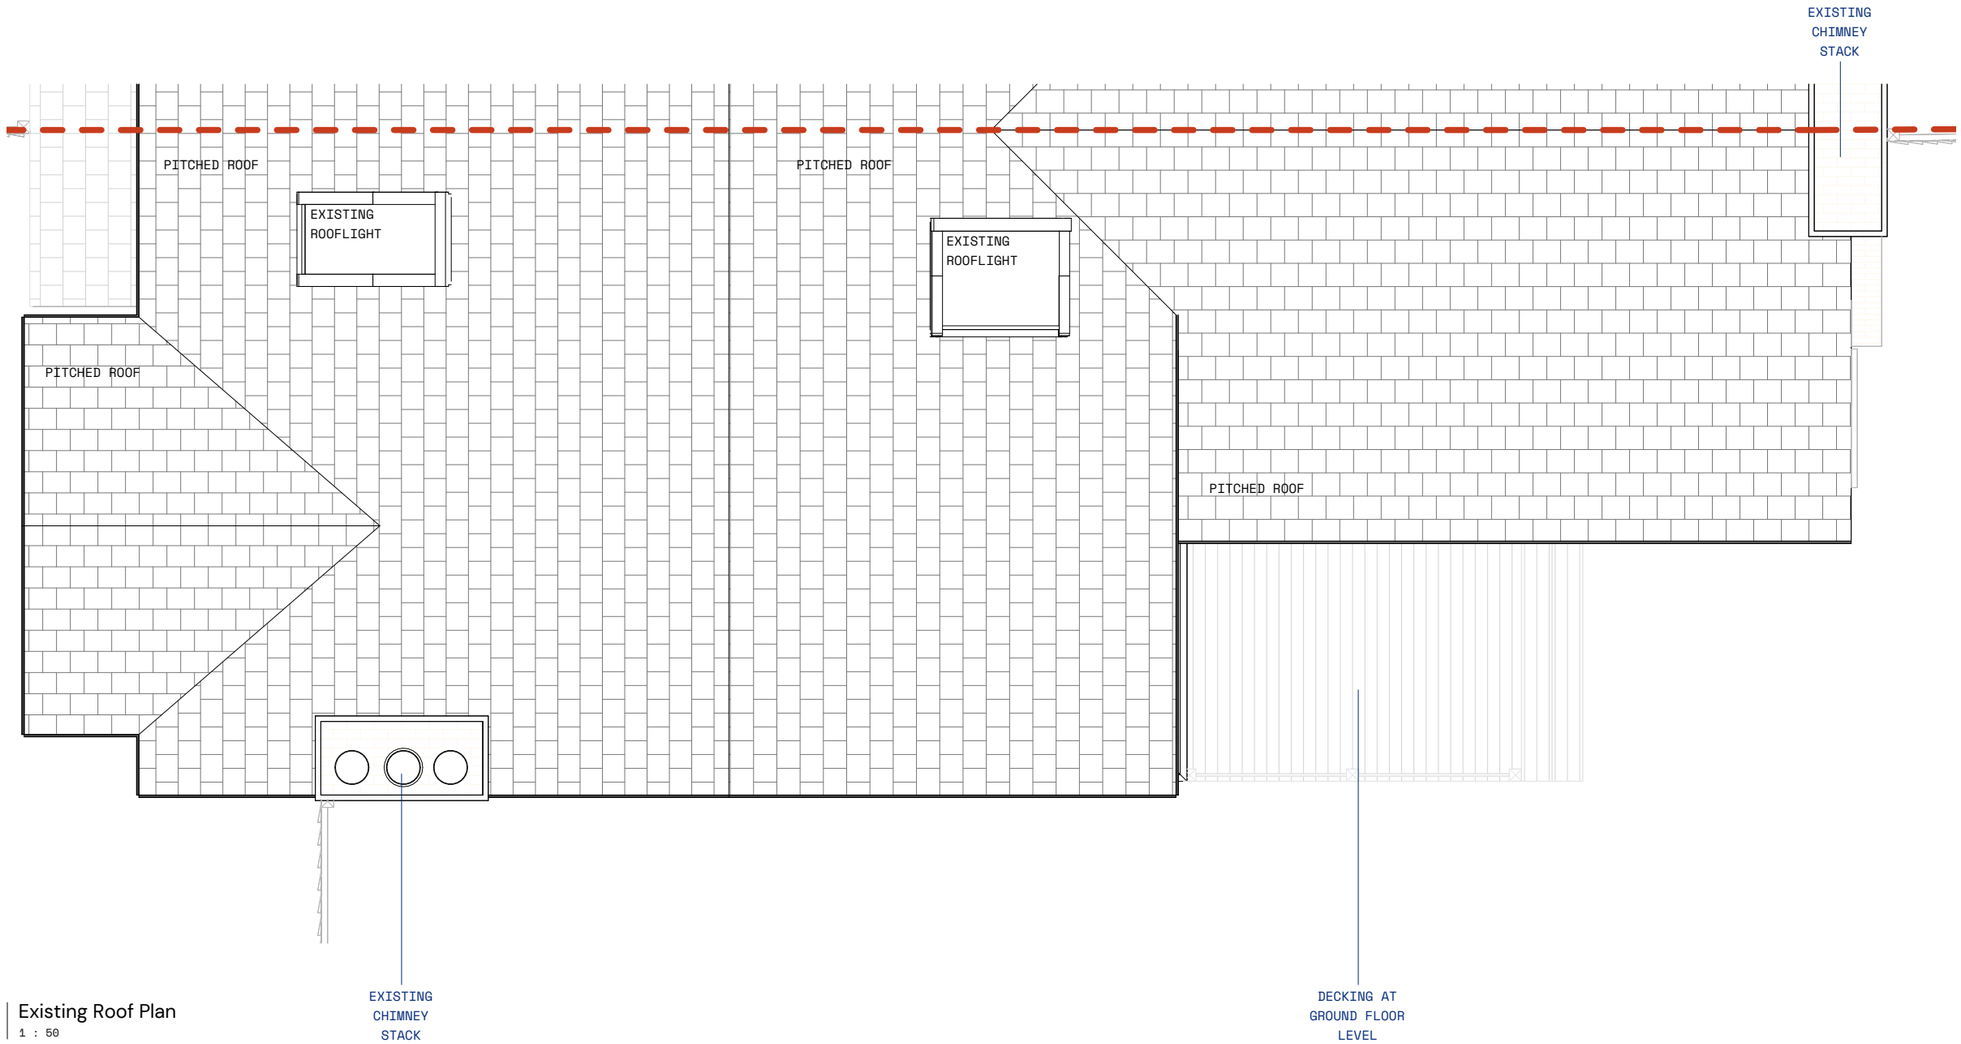

Existing Roof Plan
1 : 50

common practice

86 Princess Street, Manchester M1 6NG
hello@commonpractice.studio
0161 531 1471

corkie

GENERAL NOTES

Given dimensions to be taken in preference to measured. Any discrepancies to be brought to the attention of the Architect/Designer. Survey drawings are intended for schematic purposes only, all measurements to be checked on site prior to construction.
©Common Practice Studio Ltd. t/a Common Practice, 2026.

NORTH

LOCATION

61 Corkland Road,
Chorlton,
Manchester M21 8XS

PROJECT REFERENCE

625

SHEET REFERENCE

E.113 /B

SHEET NAME

Existing Roof Plan

FOR INFORMATION

REVISIONS

A	First issue	25 08 26
B	FOR PLANNING	25 09 26

CP.625. E.113. B	1 : 50 @ A3	TP