


EXISTING - INDOOR TENNIS COURT AT PALATINE ROAD, MANCHESTER

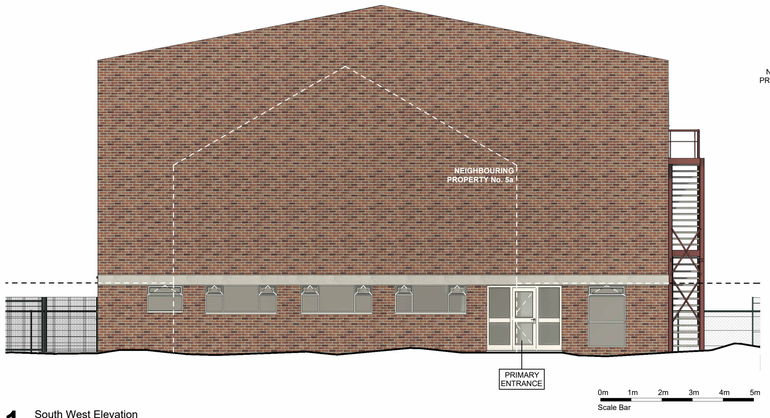

1 South West Elevation
1 : 100

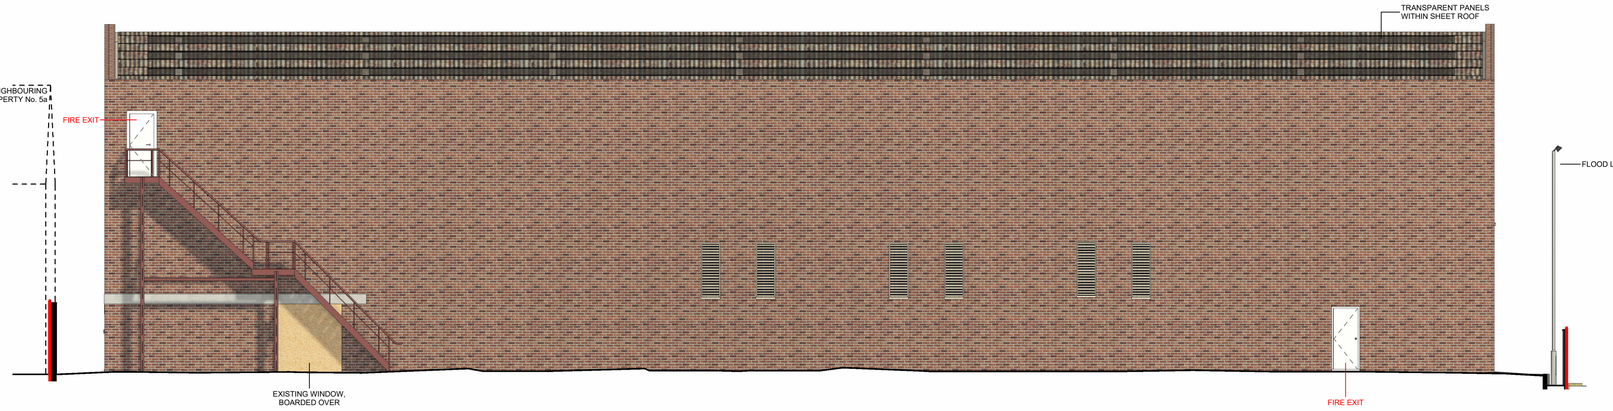


2 South East Elevation
1 : 100

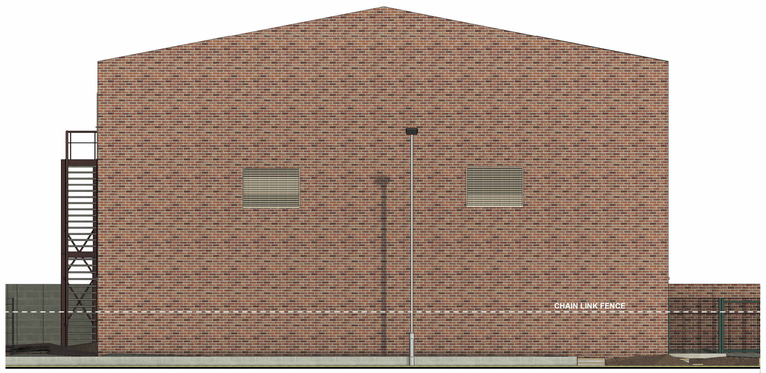


3 North East Elevation
1 : 100



4 North West Elevation
1 : 100

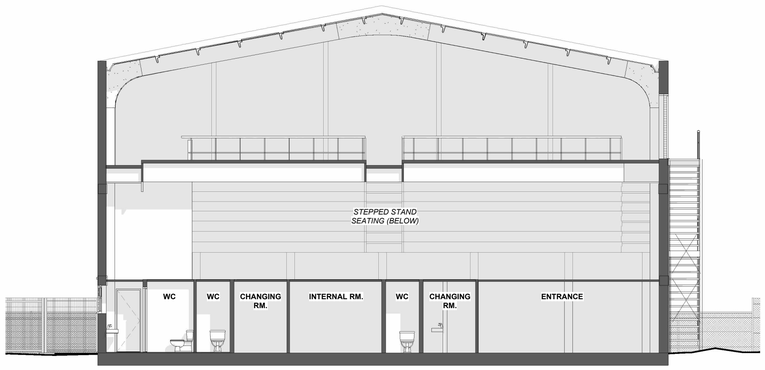

A Section A-A
1 : 100

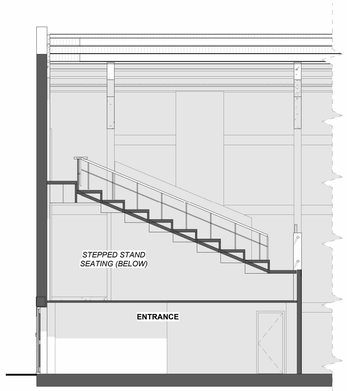

C Section C-C
1 : 100



B Section B-B
1 : 100

DO NOT SCALE, IF IN DOUBT PLEASE ASK
All setting out must be checked on site prior to commencement. Any discrepancy must be reported to client.

© This drawing is the sole copyright of MRH Design and should not be copied or reproduced without prior consent.

Notes
-

MRH design
architectural technology
The Studio, Culchunaig Steading, Westhill, Inverness, IV2 5BS
Tel/Fax: 01463 794410 Mobile: 07760195141
Email: info@mrhdesign.co.uk Web: www.mrhdesign.co.uk

Client Name	Project Name				Drawn by
The Northern Lawn Tennis Club	Indoor Tennis Court AT The Northern (Lawn Tennis Club), Palatine Road, Manchester, M20 3YA				KHS
Scale	Date	current rev.	Title / Description	Drawing No.	Project No.
1 : 100 A1	April 2026	A	Existing - Elevations and Sections	**2025-34-MRH-100**	**2025-34**