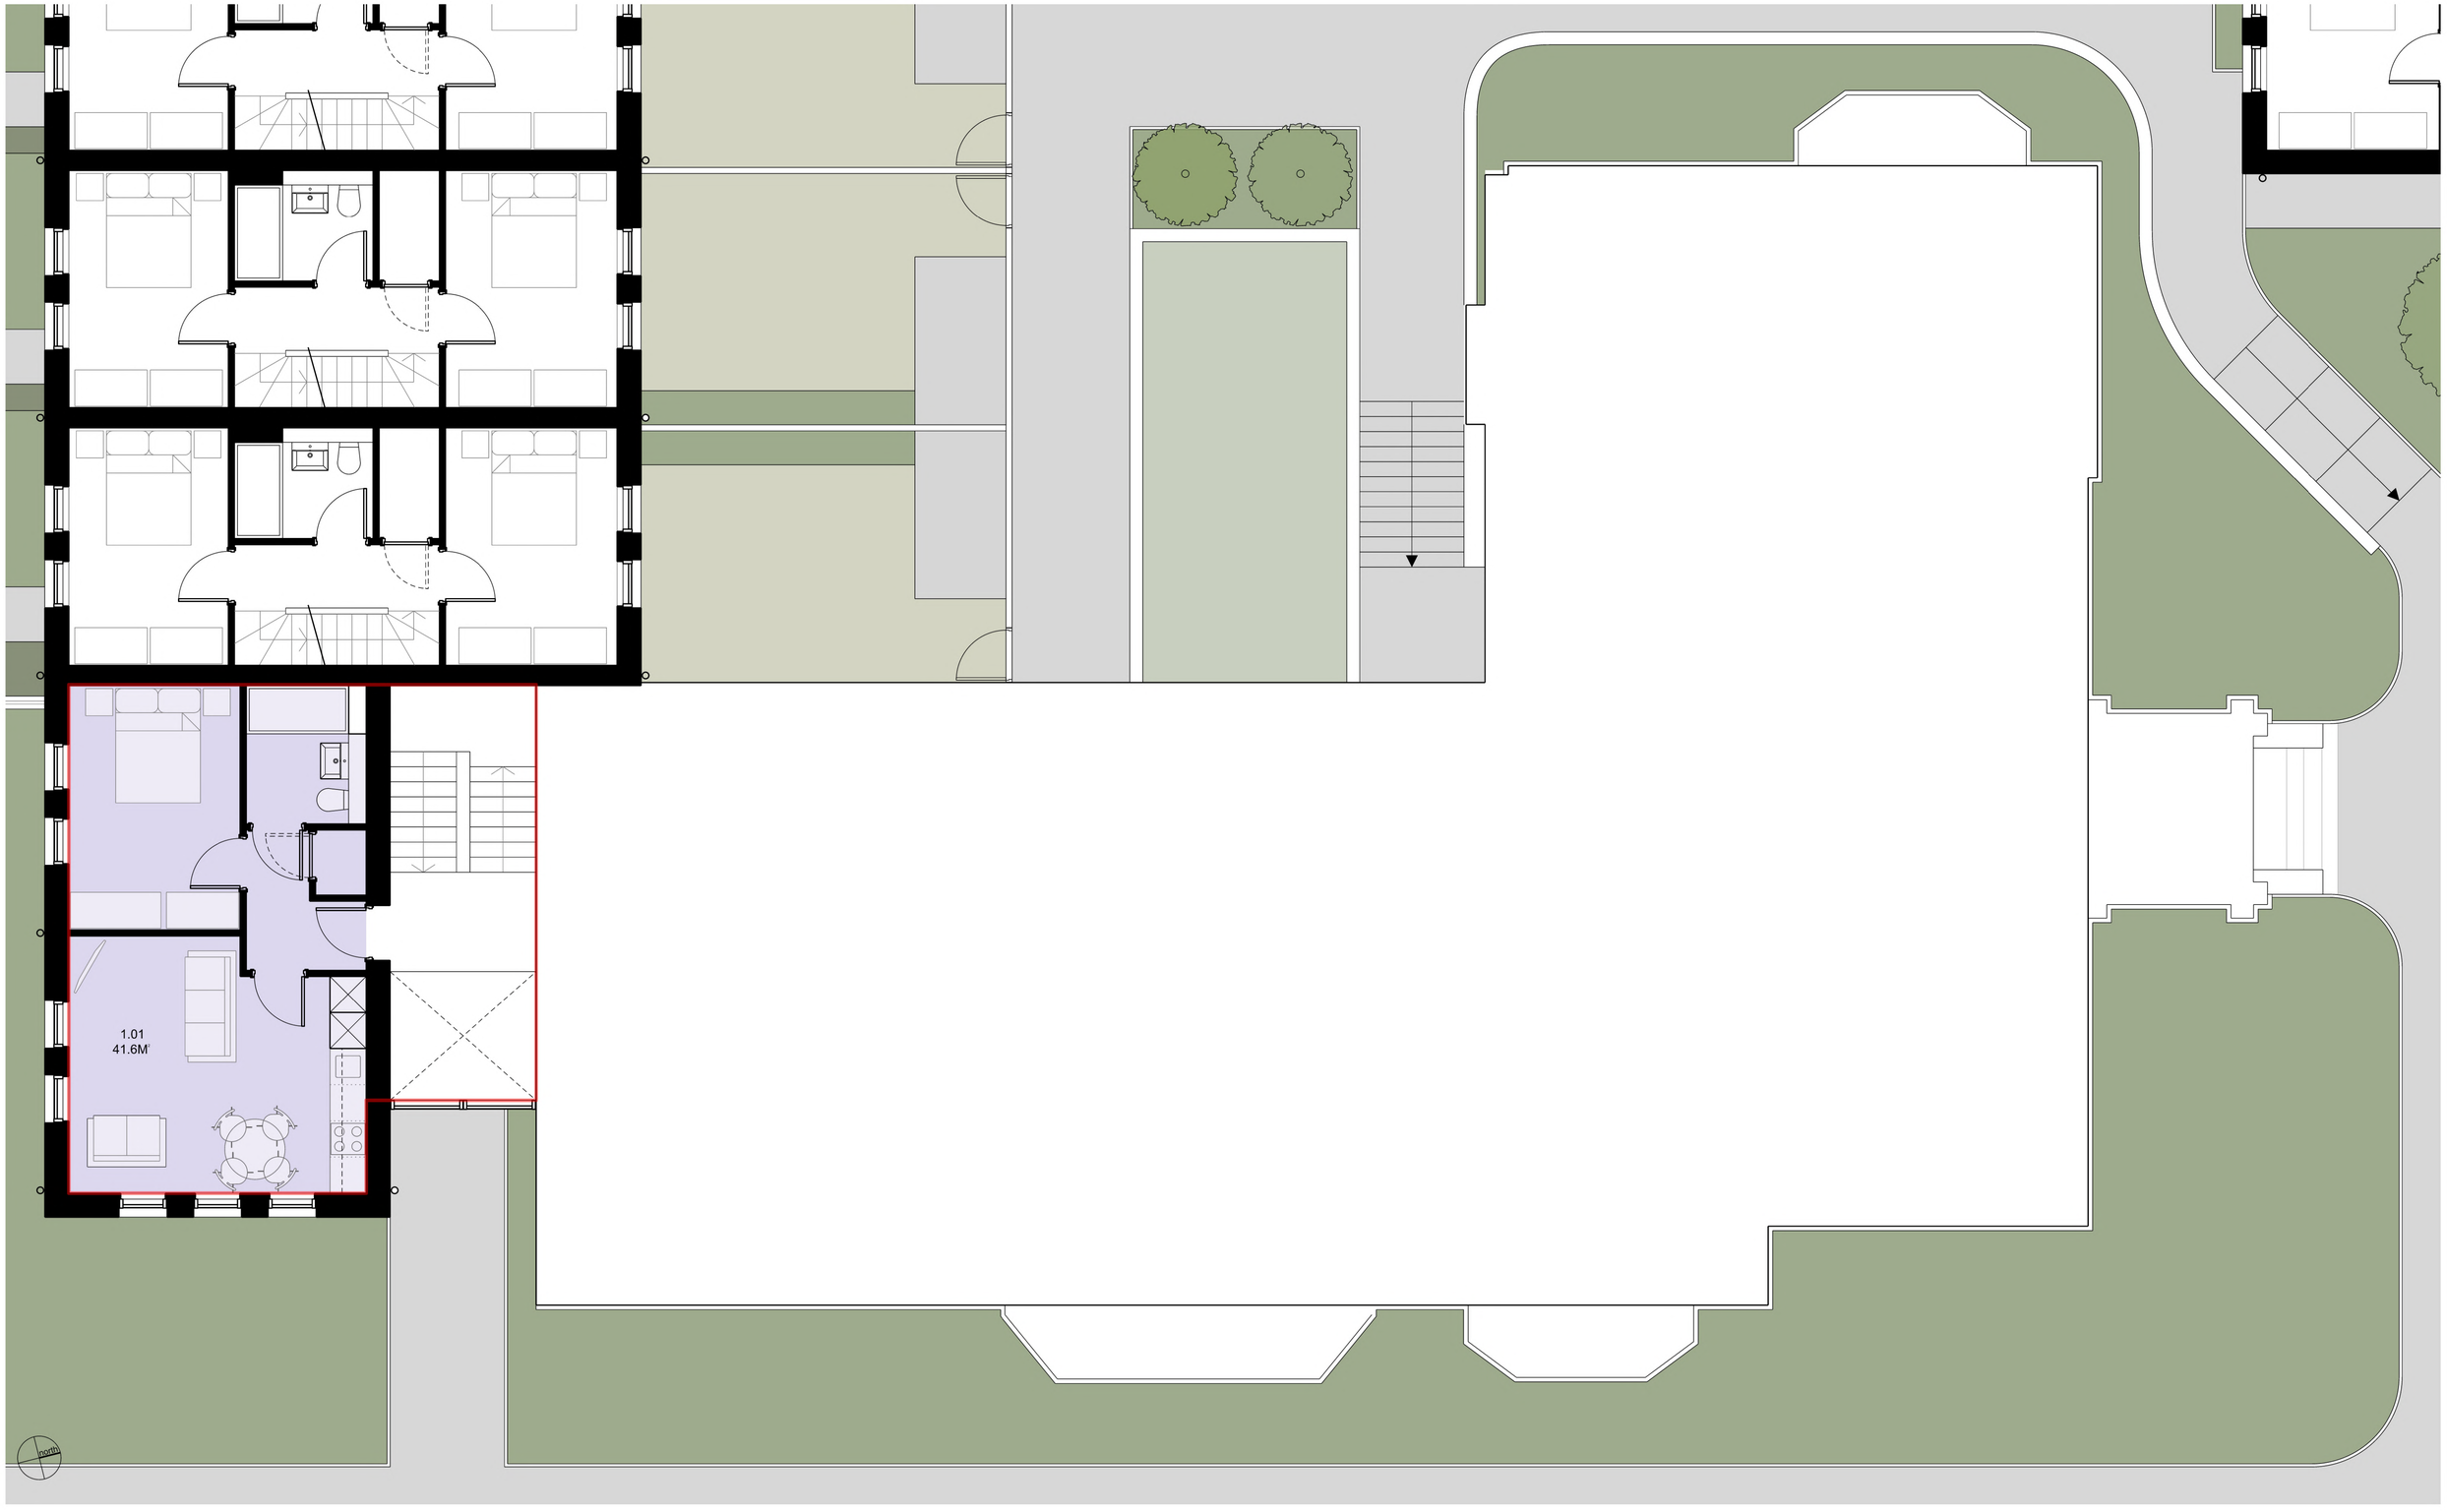


nick moss architects

29 Bow Lane
Manchester
M2 4FW

www.nickmossarchitects.com

This design and drawing is the copyright of nick moss architects and may not be reproduced in any form whatsoever without prior written consent. Issue of the drawing does not impart any real or implied copyright licence.

revisions + notes:

TYPE Z (ONE BED)	7 No.	DEMOLITON	
TYPE Y (TWO BED)	4 No.	EXISTING FABRIC	
TOTAL	11 No.	NEW BUILD	
		GIA = 61.1M²	

0m 5m 10m

project:
188 WILMSLOW ROAD
job number:
0406
title:
VILLA - PROPOSED FIRST FLOOR PLAN
scale:
1:100 @ A3
issued for:
PLANNING
drawing number: issue:
AL(05)051 P1