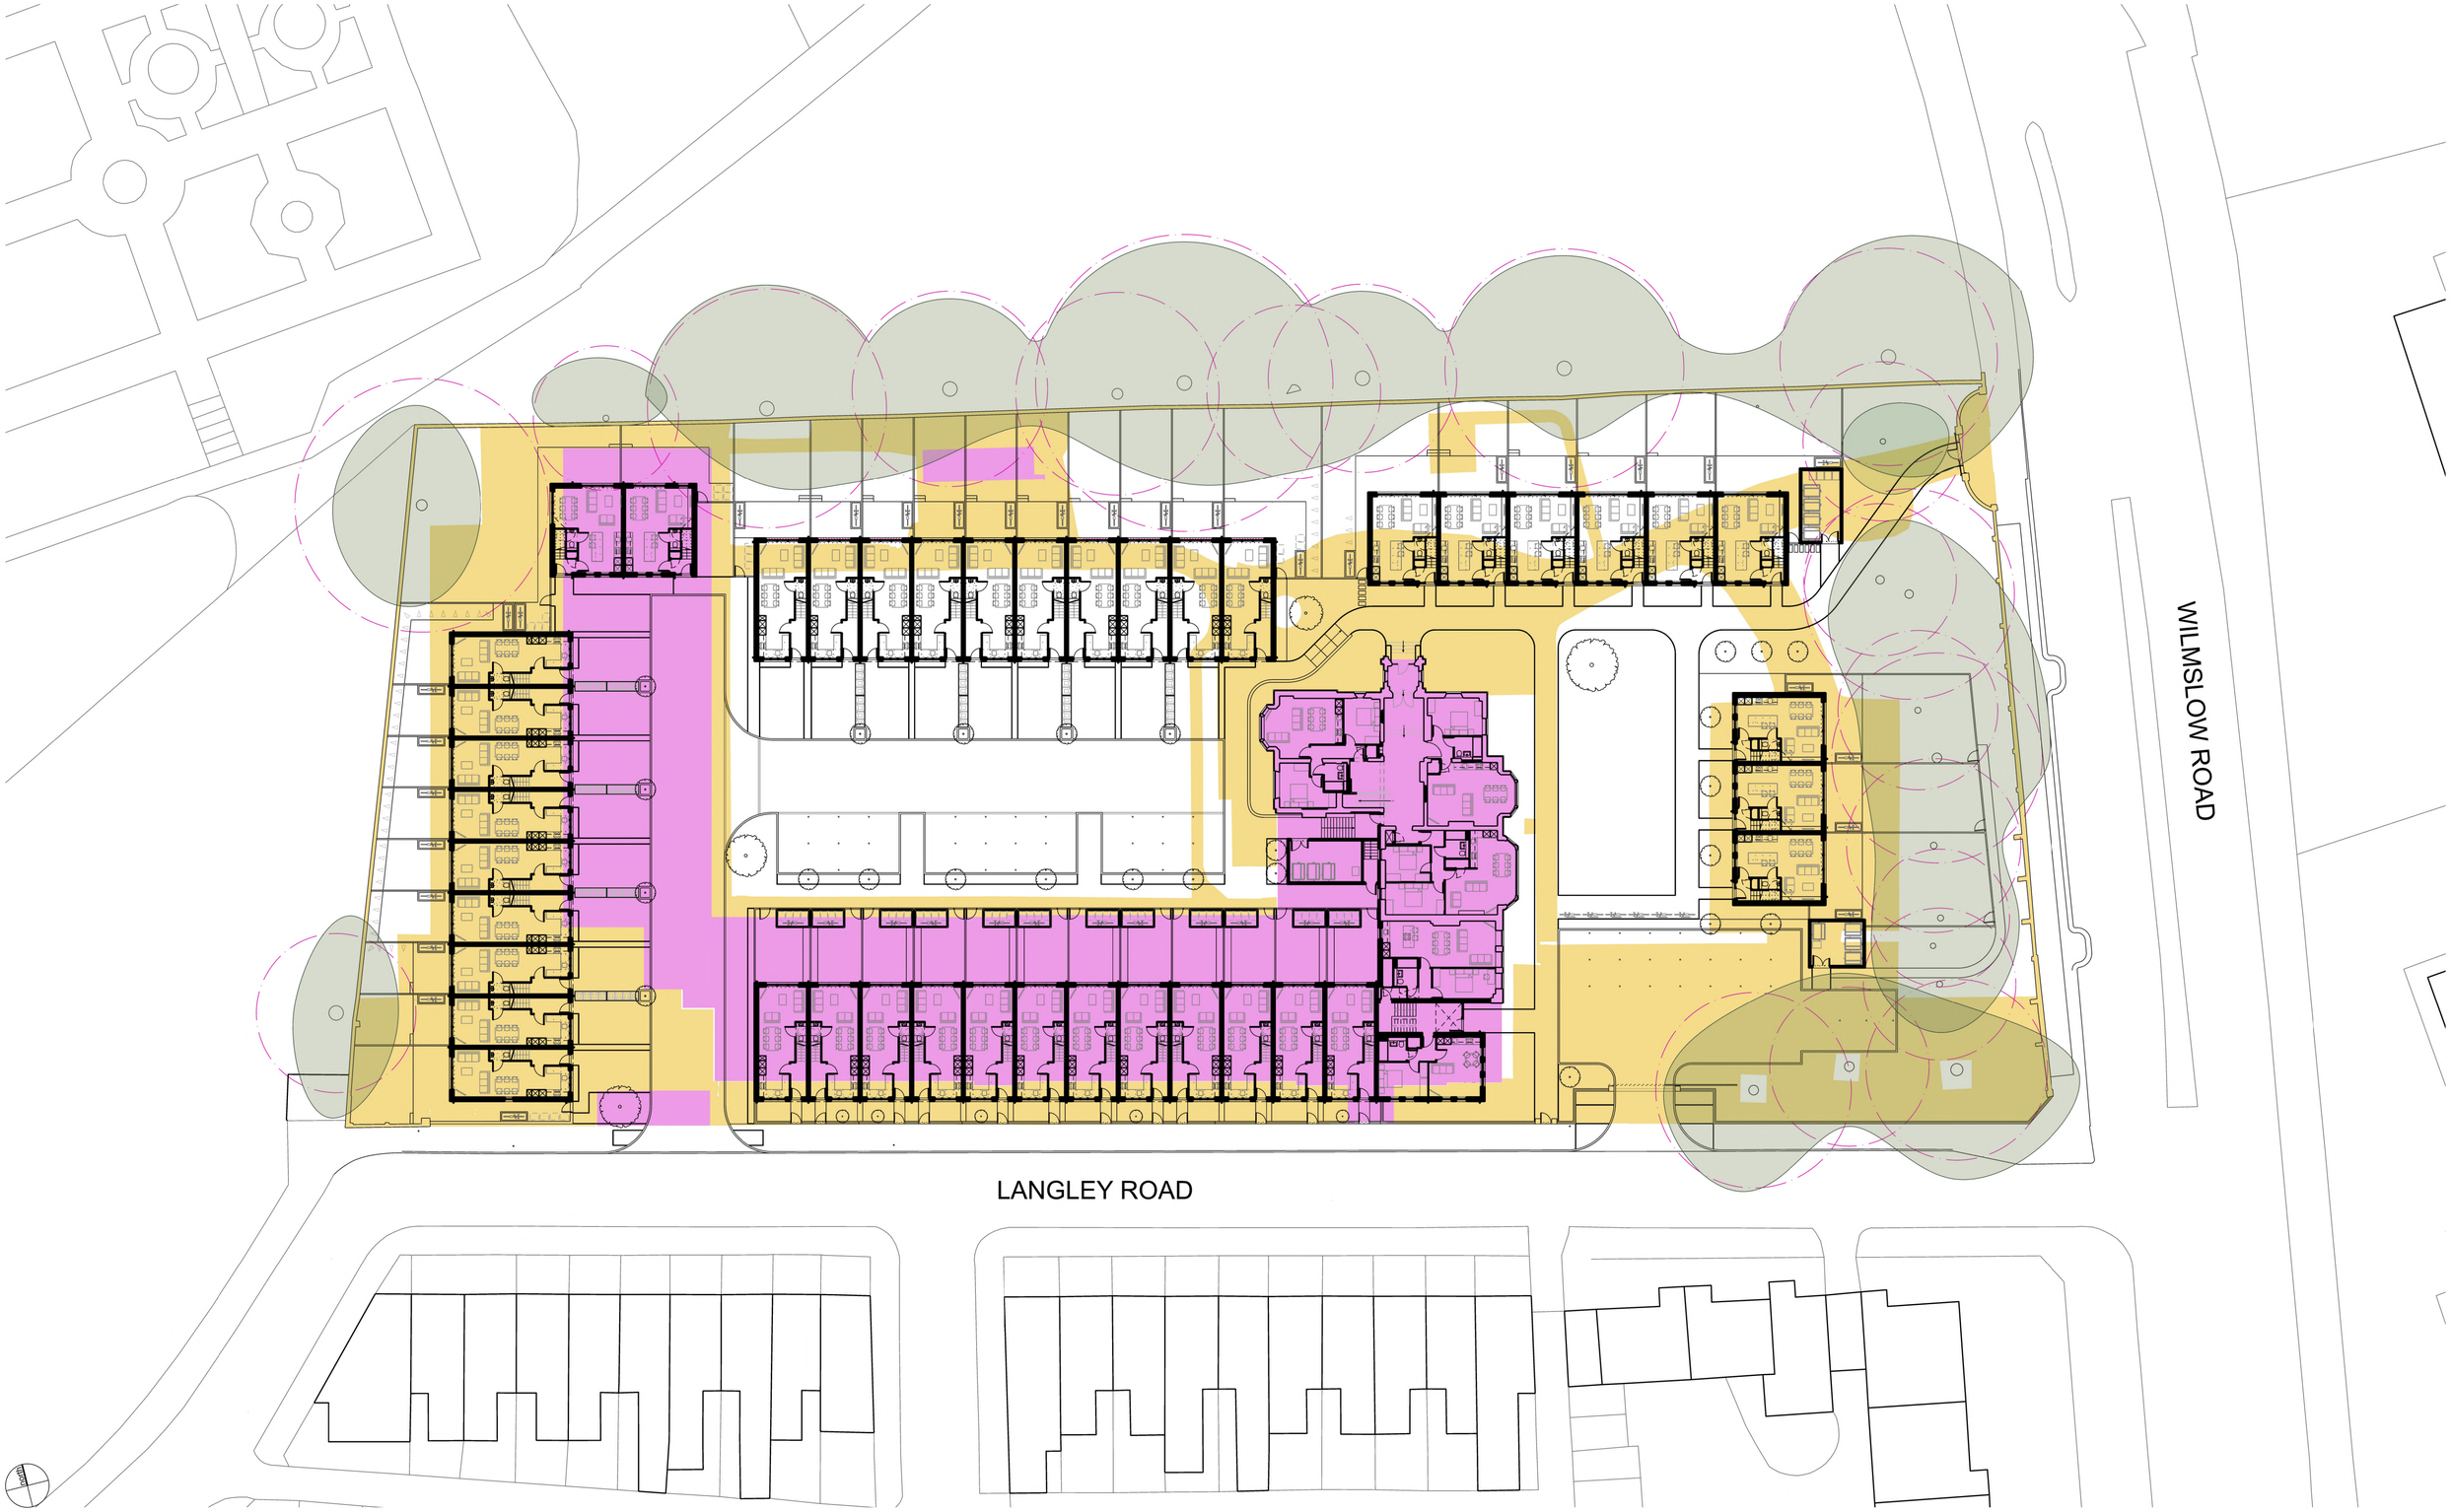


nick moss architects

29 Bow Lane
Manchester
M2 4FW

www.nickmossarchitects.com

This design and drawing is the copyright of nick moss architects and may not be reproduced in any form whatsoever without prior written consent. Issue of the drawing does not impart any real or implied copyright licence.

revisions + notes:

- Existing Building
- Existing hard landscaping

0m 25m 50m

project:
188 WILMSLOW ROAD

job number:
0406

title:
PROPOSED SITE PLAN - EXISTING HARDSTANDING OVERLAY

scale:
1:500 @ A3 or 1:250 @ A1

issued for:
PLANNING

drawing number: issue:
AL(05)701 P1