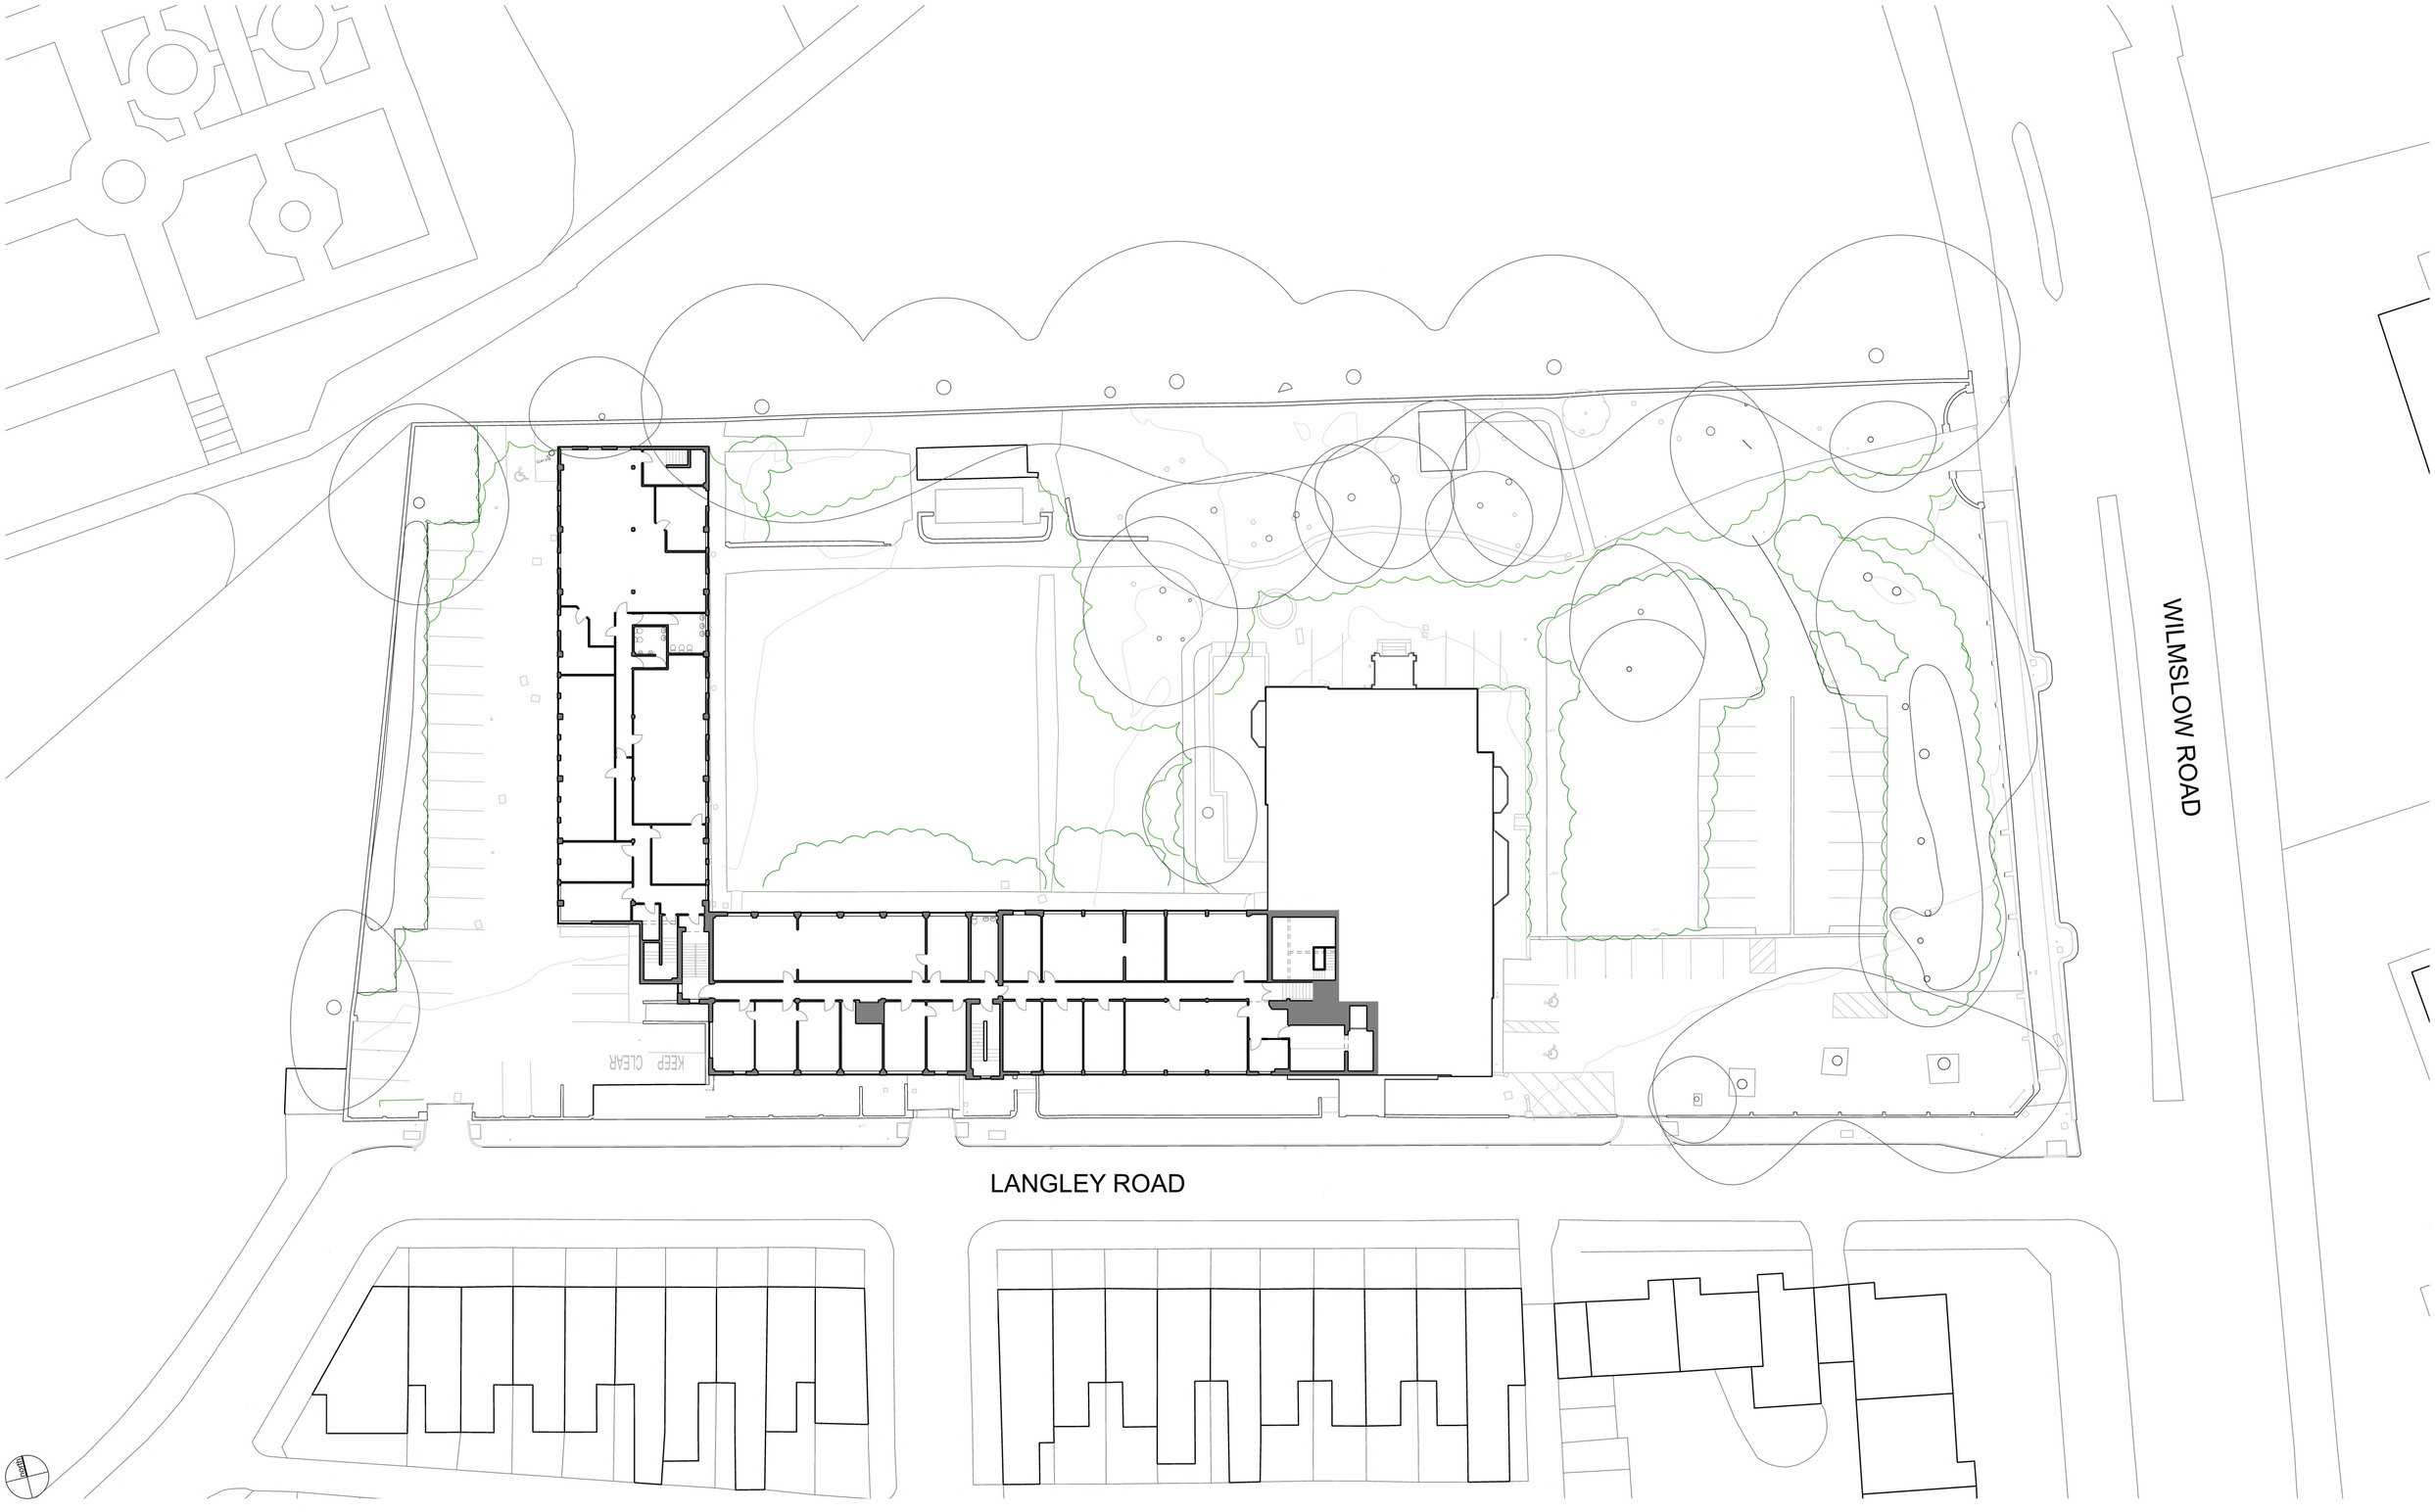


nick moss architects

29 Bow Lane
Manchester
M2 4FW

www.nickmossarchitects.com

This design and drawing is the copyright of nick moss architects and may not be reproduced in any form whatsoever without prior written consent. Issue of the drawing does not impart any real or implied copyright licence.

revisions + notes:

0m 25m 50m

project:
188 WILMSLOW ROAD
job number:
0406
title:
EXISTING FIRST FLOOR PLAN
scale:
1:500 @ A3
issued for:
PLANNING
drawing number: issue:
AL(02)011 P1