
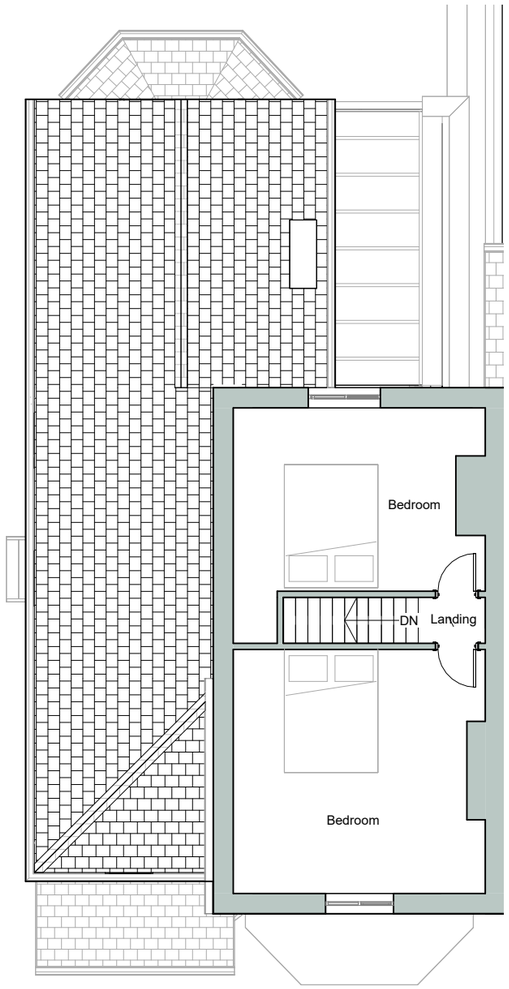


Proposed Second Floor Plan
1 : 100

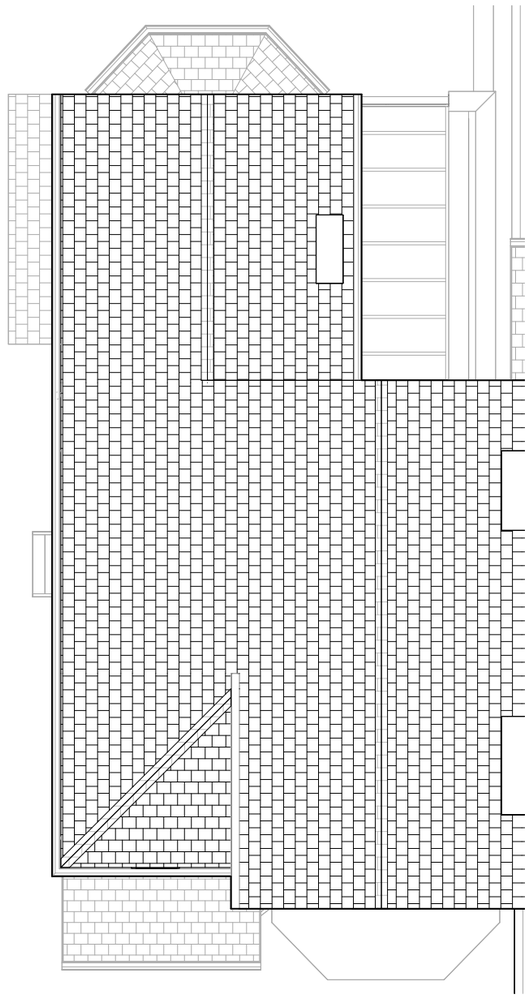

Proposed Roof Plan
1 : 100

BCAE ARCHITECTS
Unit 17, Guest House Farm,
Runshaw Lane
Euxton
PR7 6HD
t: 01772 230 538
e: info@bcae-architects.co.uk
w: www.bcae-architects.co.uk

notes:

1. Drawings are based on survey data and may not accurately represent what is physically present.
2. All dimensions to be site verified by the contractor before proceeding.
3. All dimensions are in millimeters unless noted otherwise. Only work from written dimensions.
4. BCAE Architects ltd. shall be notified in writing of any discrepancies.
5. This drawing is copyright, and may not be reproduced in any form, without the written consent of BCAE Architects ltd.

revisions:

rev.	date	checked by	issued by	notes

project north: N

key:

scale bar: 0 1m 2m 5m
1:100

client: Mr Joshua Foxford-Perry

project: 79 Fog Lane
Didsbury, Manchester, M20 6SL

stage: Planning

revision:

title: Proposed Floor Plans Sheet 2

drawn by: SK

approved by: AE

date: September 2026

job no: 175.26

scale: 1 : 100@A3

drawing no. PLANNING P101

RIBA arb Architects Registration Board