No Proposed Changes to the Front or Rear Elevation other than proposed signage to be changed.


Change of Use Only




3 Existing Front Elevation
1 : 50




5 Proposed Front Elevation
1 : 50

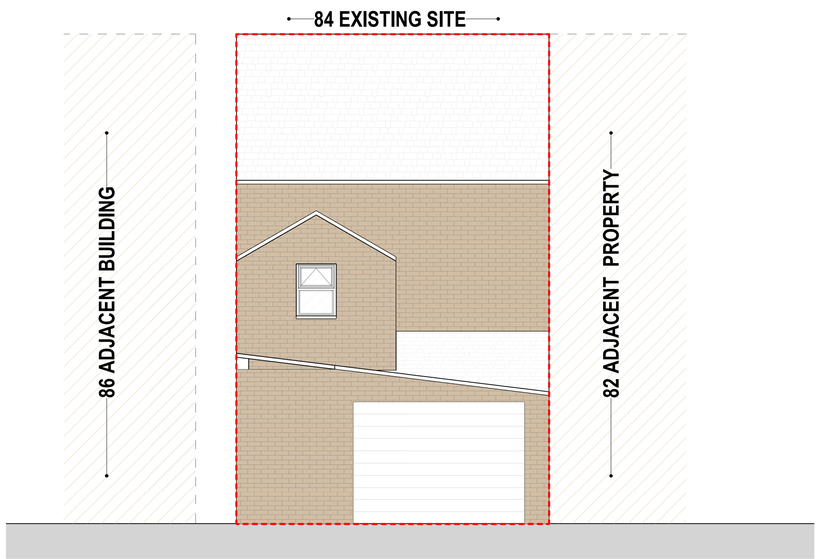

4 Existing Rear Elevation
1 : 50

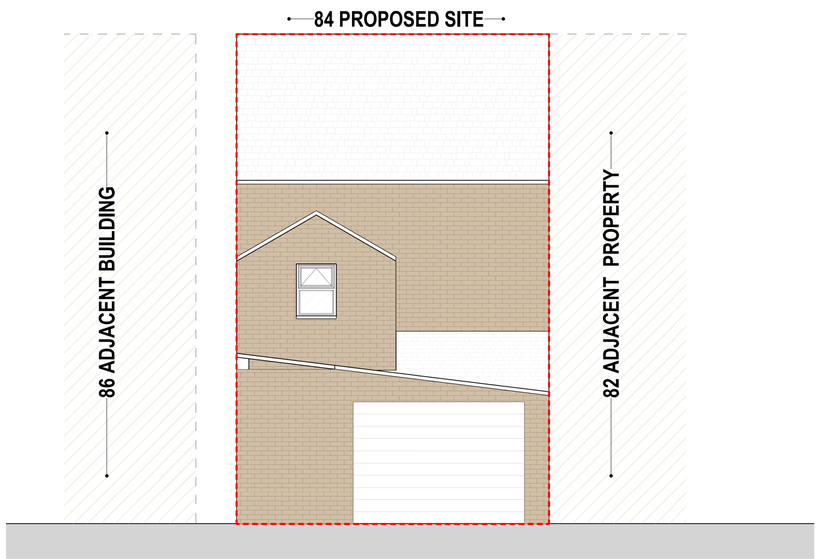

6 Proposed Rear Elevation
1 : 50

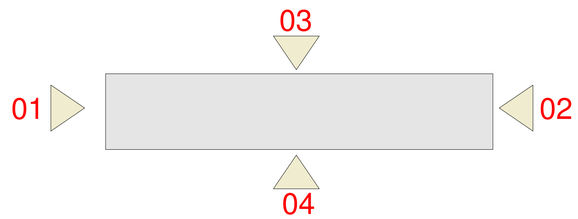

Rev.	Description	By	Date
B	Planning App		03/09/26
A	Client Review		14/08/26

SCALE 1 : 50
0 1m 2m 3m

MUSE Architects

84 Old Church St,
Manchester M40 2JF

PROJECT:
Existing - Proposed Elevations

DRAWING TITLE:

DRAWING STATUS: Planning

DRAWN: OKJ | CHECKED: MM

APPROVED: MM | DATE: 10/08/26

1:50 SCALE: | 111_3 DRAWING NUMBER: | B REV:

(A1)