
PURPOSE OF ISSUE	PLANNING

All information should be checked by the contractor on site before commencing work. Any discrepancies should be reported to the designer immediately. All rights are reserved and are not transferable. Unauthorised reproductions of this drawing are not permitted.

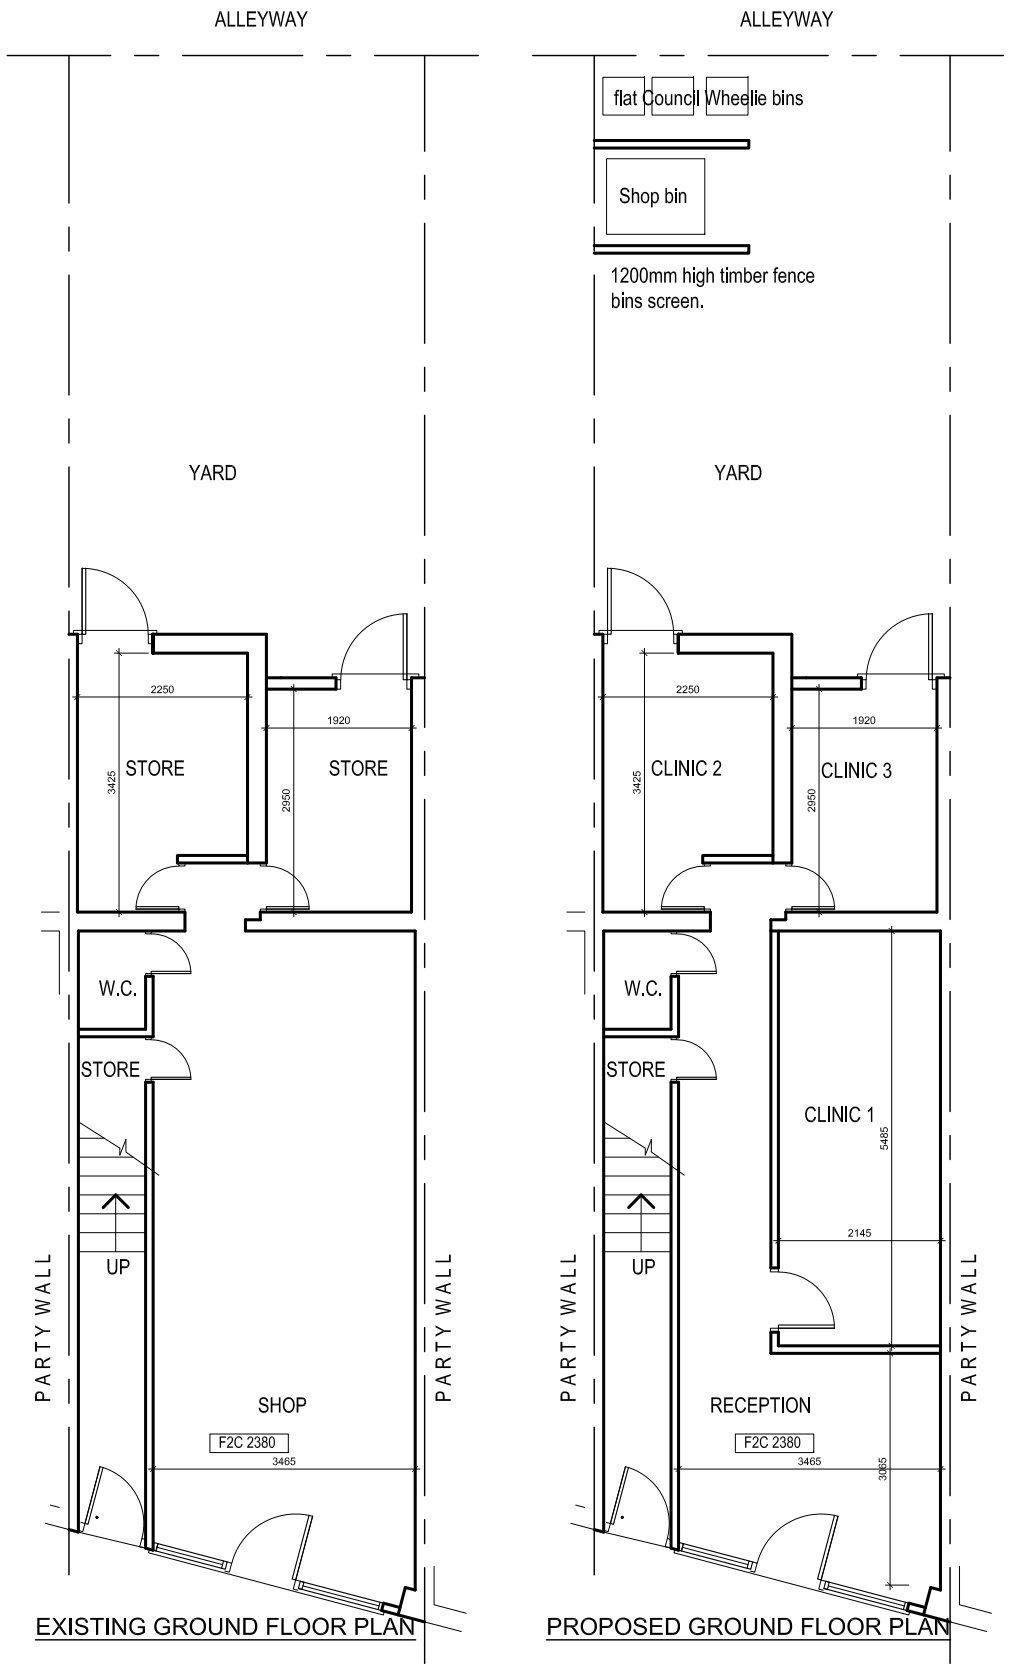

EXISTING GROUND FLOOR PLAN

PROPOSED GROUND FLOOR PLAN



EXISTING FONT ELEVATION



PROPOSED FONT ELEVATION

PROJECT
32 Yew Tree Road

CLIENT
-

DRAWING TITLE
Ground Floor Plan

JOB No	DRAWING No	
-	NA-P01	
SCALE	DATE	REVISION
1:100@A3	Sep. 2026	-

t: 0782 895 3405
e: nadesignandbuilds@gmail.com

na design