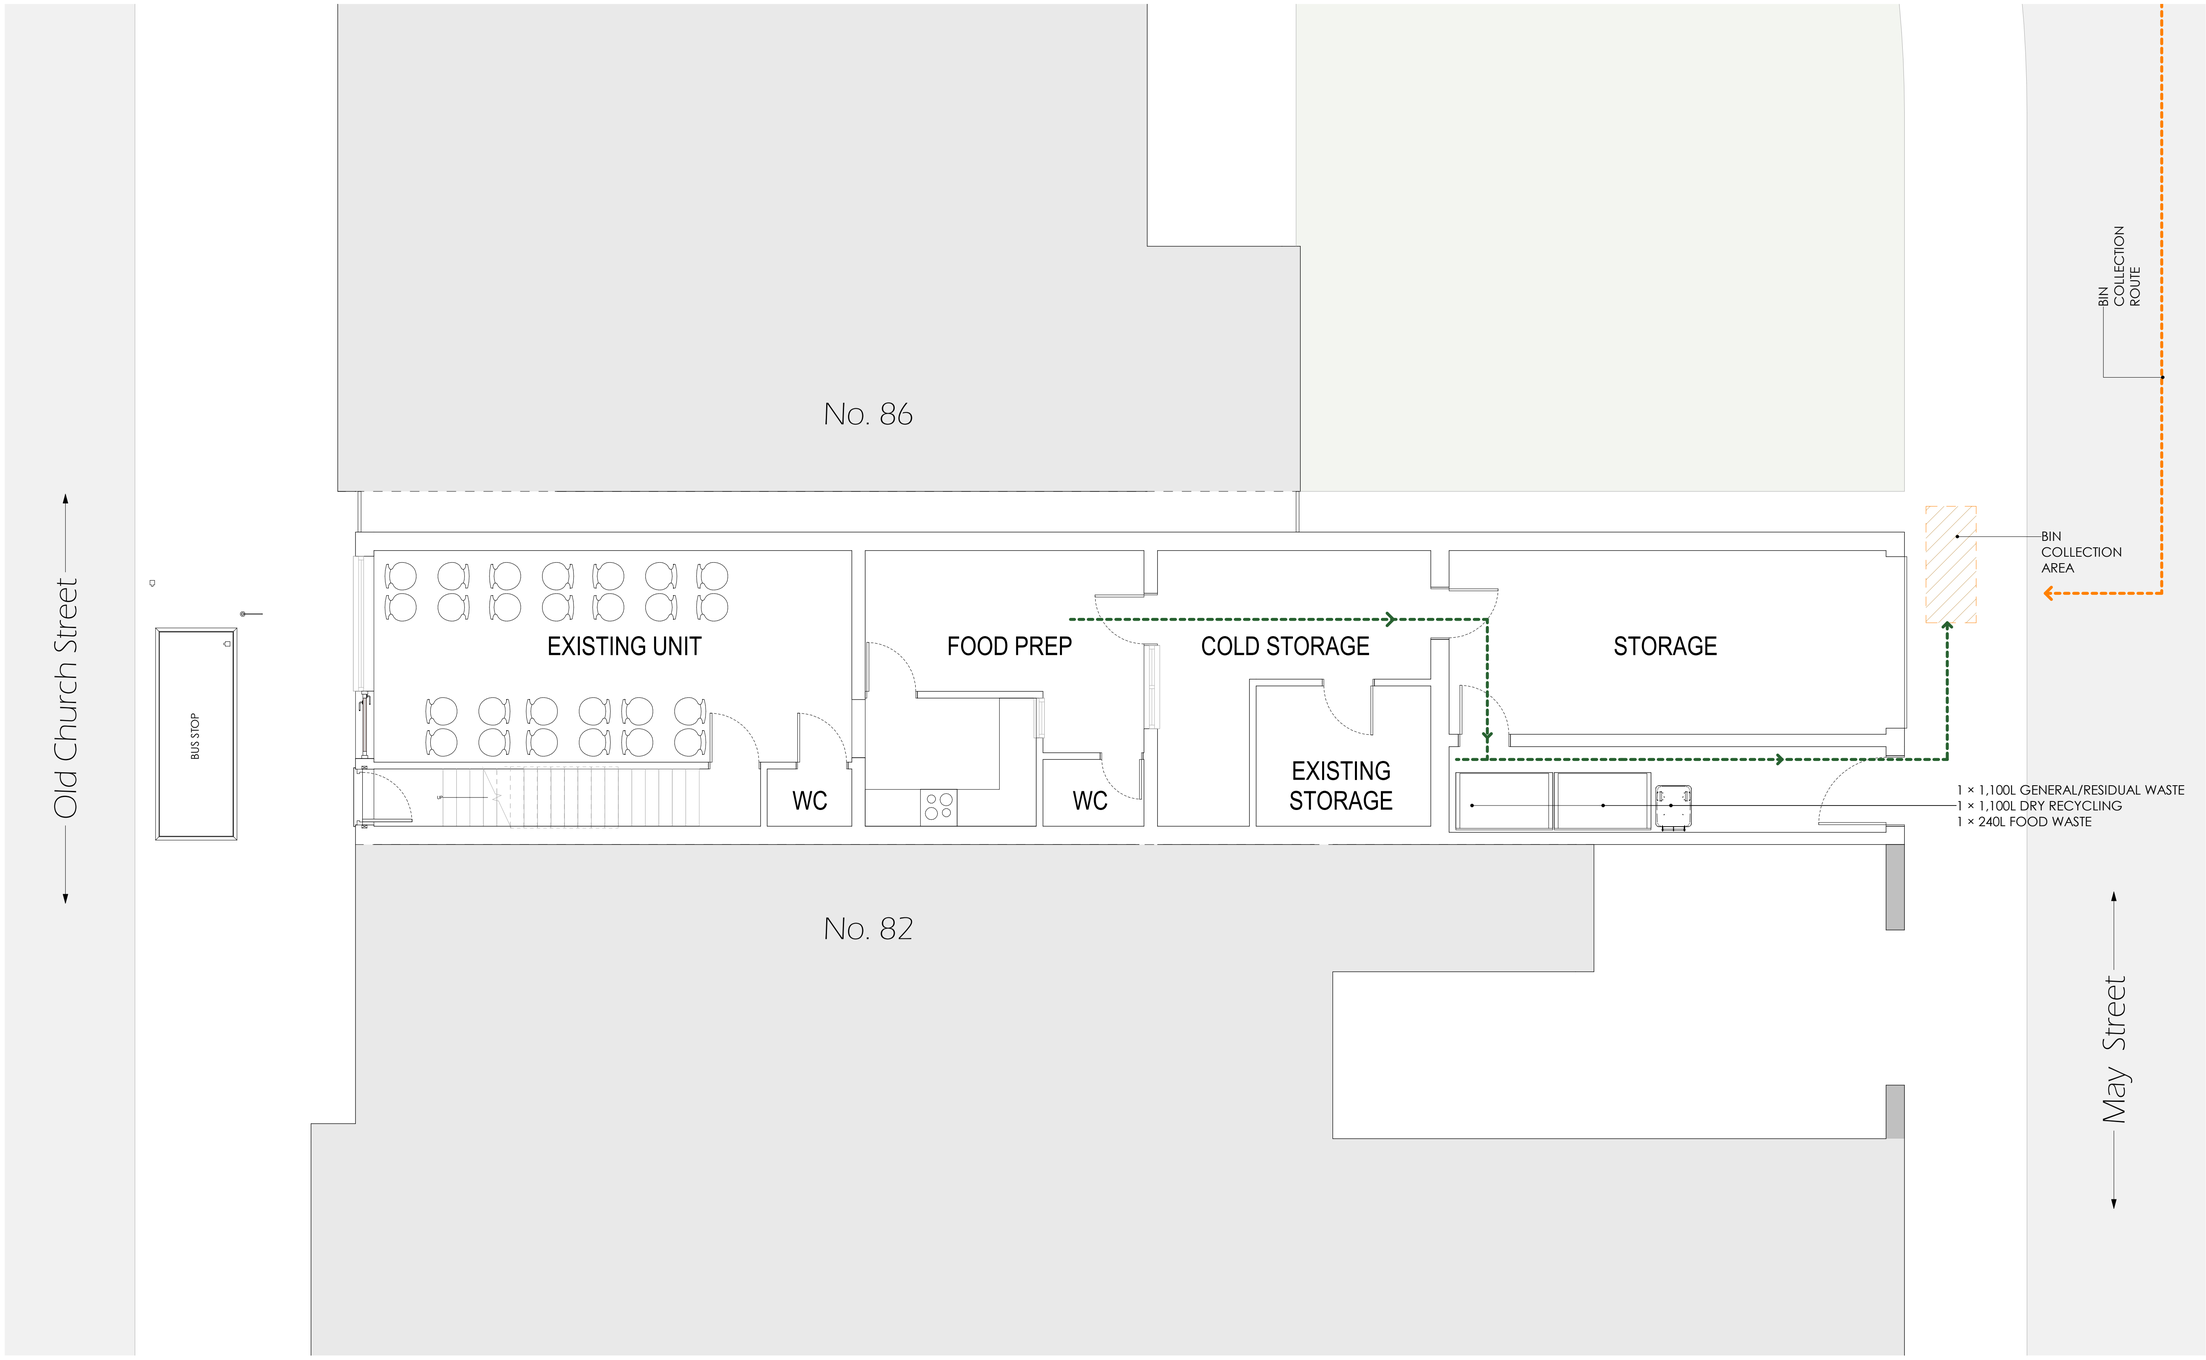



BIN COLLECTION ROUTE

BIN COLLECTION ROUTE

Rev	Description	By	Date
B	Planning App		03/09/26
A	Client Review		14/08/26

No Proposed Changes to the Floor Plans

Change of Use only

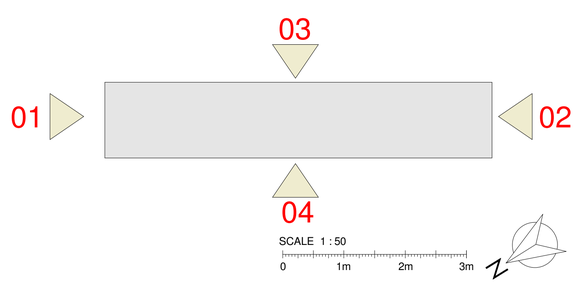

SCALE 1 : 50

0 1m 2m 3m

MUSE Architects

84 Old Church St,
Manchester M40 2JF

PROJECT:

Waste Management Plan

DRAWING TITLE:

DRAWING STATUS: Planning

DRAWN: OKJ | CHECKED: MM

APPROVED: MM | DATE: 03/09/26

1:50 SCALE: | 111_7 DRAWING NUMBER: | B REV:

(A1)