


1 Location

1 : 1250

SCALE 1 : 1250

0 25m 50m 75m



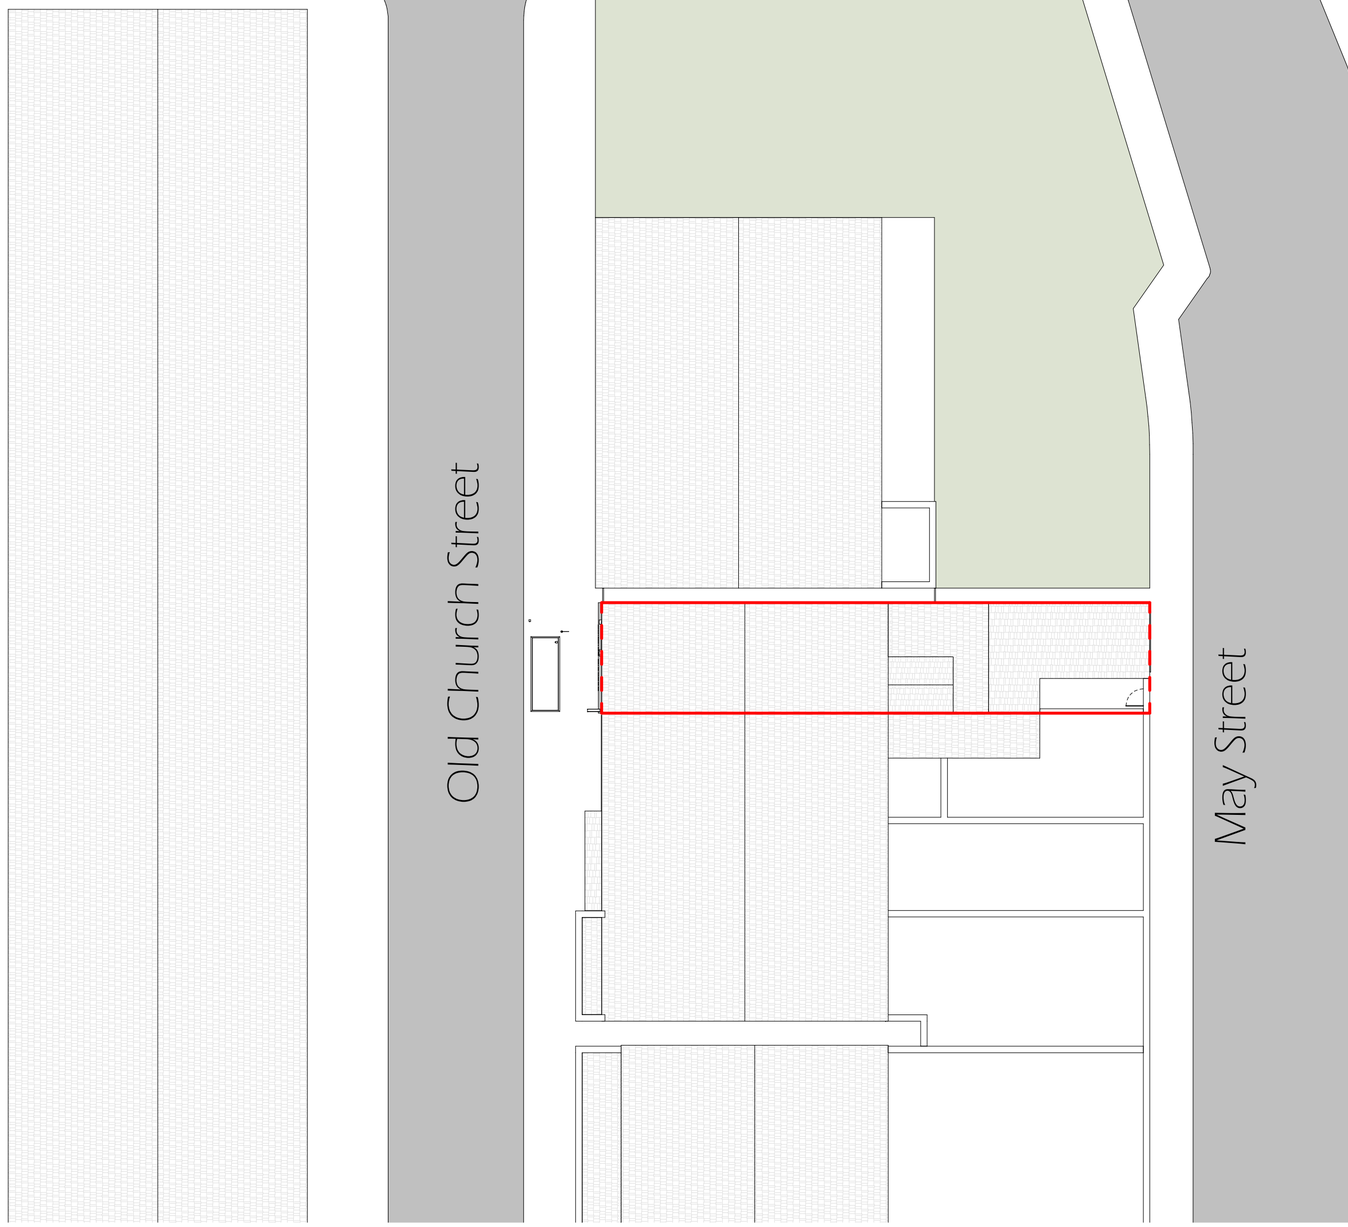

2 Site Plan

1 : 200

SCALE 1 : 200

0 4m 8m 12m



Rev	Description	By	Date
B	Planning App		03/09/26
A	Client Review		14/08/26

MUSE Architects

84 Old Church St,
Manchester M40 2JF

PROJECT:

Location and Site Plan

DRAWING TITLE:

Planning

DRAWING STATUS:

DRAWN: OKJ | CHECKED: MM

APPROVED: MM | DATE: 13/08/26

SCALE: | DRAWING NUMBER: MM_5 | REV: B

(A2)