
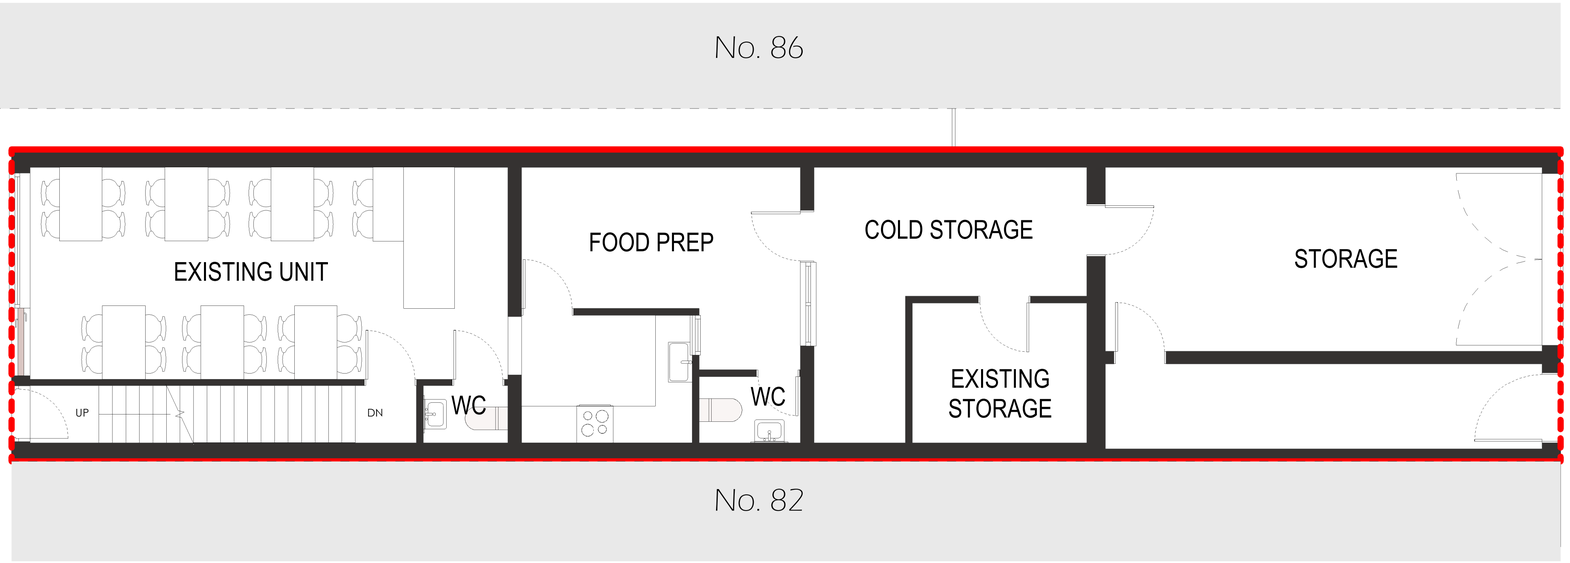



1 Existing Ground Floor Plan
1 : 50

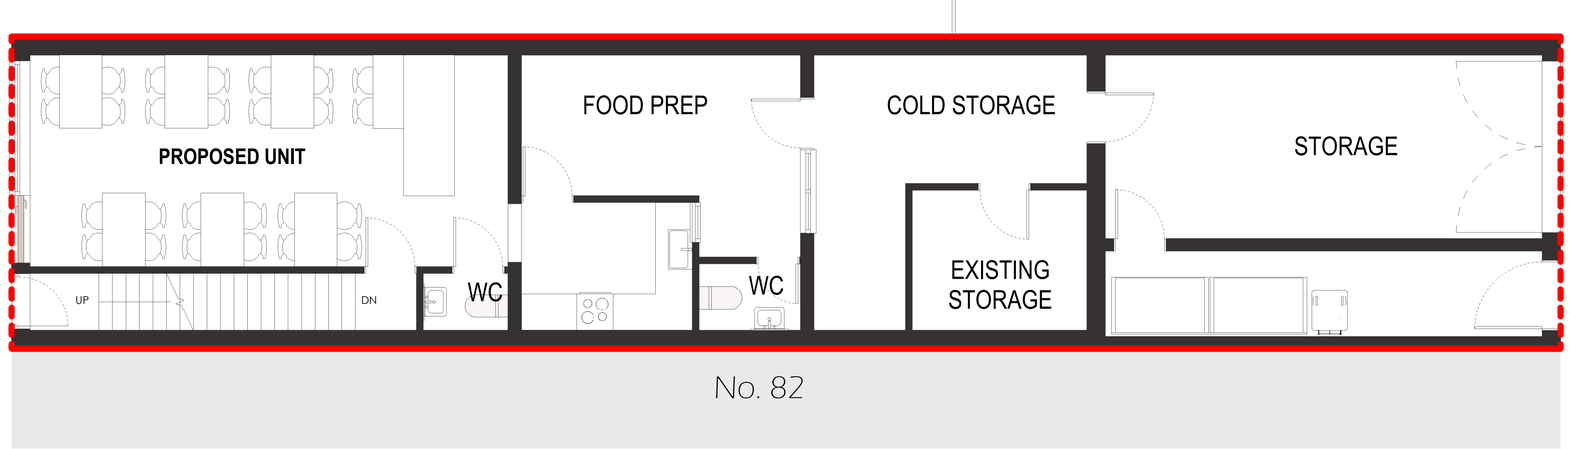

2 Proposed Ground Floor Plan
1 : 50

No Proposed Changes to the Floor Plans

Change of Use only

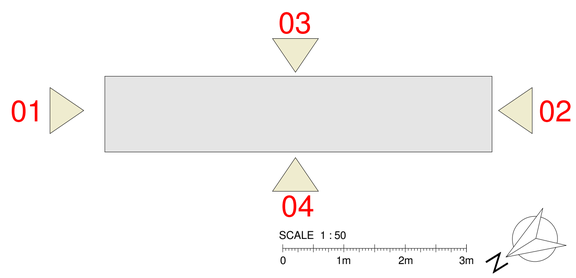

Rev	Description	By	Date
B	Planning App		03/09/26
A	Client Review		14/08/26

MUSE Architects
84 Old Church St,
Manchester M40 2JF

PROJECT:
Existing - Proposed Floor Plans

DRAWING TITLE:

DRAWING STATUS: Planning

DRAWN: OKJ | CHECKED: MM

APPROVED: MM | DATE: 13.08.26

1:50 SCALE: | 111_1 DRAWING NUMBER: | B REV:

(A1)