
The Harris Group Ltd does not accept liability for any deviation to our drawings or specification that is made, whether by ourselves or others, unauthorised in whole or part without written authority. Do not scale from this drawing.

NORTH


Rev	Date	Description	Drawn	Check
-	00.00.00	X	XXX	XXX

DRAWING KEY:


Areas indicated in Orange identifying the extent of works to the facade. Please refer to Materials sample panel

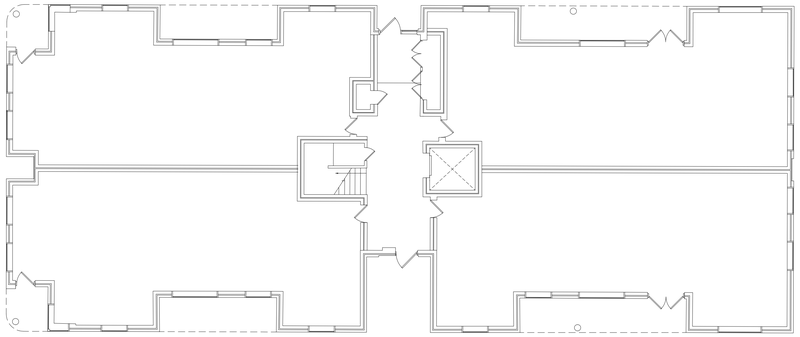


Ground Floor Plan

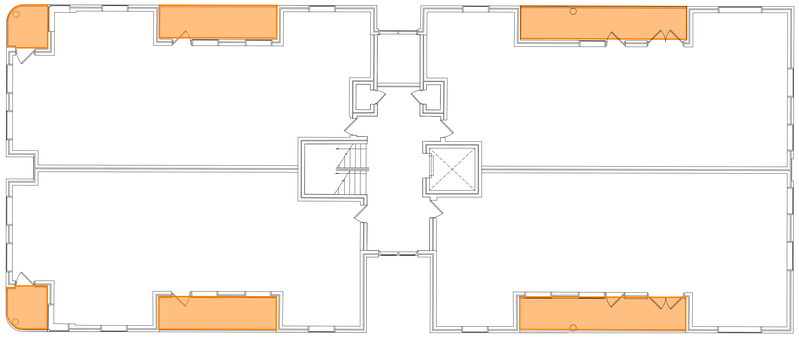


First Floor Plan

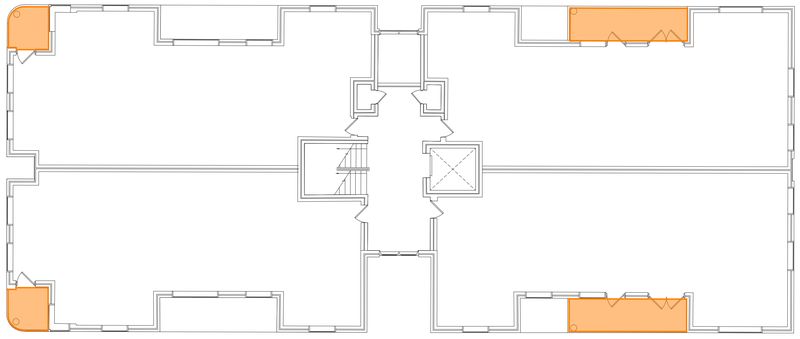


Second Floor Plan

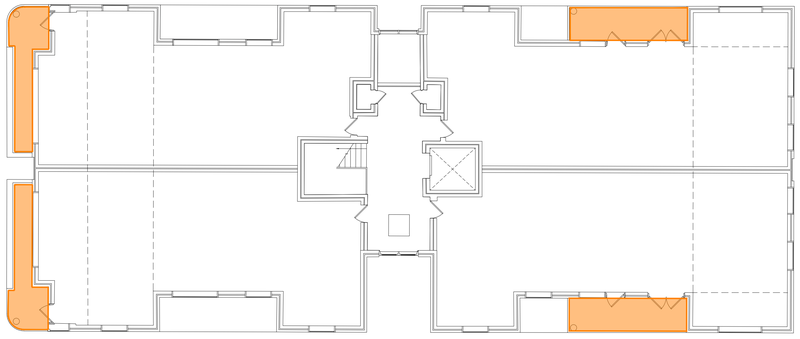

Third Floor Plan

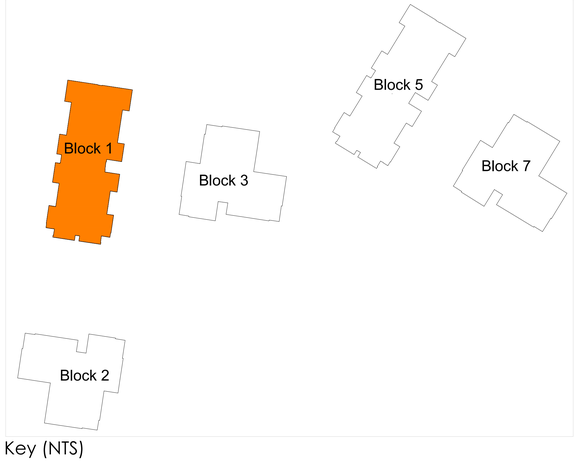

Key (NTS)

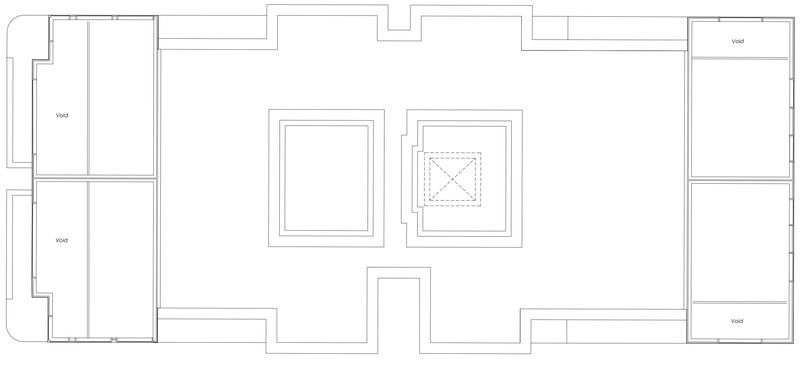

Mezzanine Plan

Note:
Information is based on Survey & Engineering Projects Measured Building Survey, Drawing 'BS452MCLS-03'.

Floor Plans taken from Drawings:
'Tweed Nuttall - Blocks A&C - Type 1-Ground Floor Plan 0245-I001H'
'Tweed Nuttall - Blocks A&C - Type 1-First Floor Plan 0245-I002H'
'Tweed Nuttall - Blocks A&C - Type 1-Second Floor Plan 0245-I003HSKM_C550260520154003'
'Tweed Nuttall - Blocks A&C - Type 1-Third Floor Plan 0245-I004I'

0 1 2 5m
Scale 1:100

THE HARRIS PARTNERSHIP

Architecture
Masterplanning
Interior Design

www.harrispartnership.com

Client
TAYLOR WIMPEY

Project Title
RESIDENTIAL RE-CLADDING

LARKE RISE
MANCHESTER
M20 2UL

Drawing Title
BLOCK 1 PROPOSED GA PLANS

Drawn	Checked	Scale @ A0	BIM Status	Date
LS	SSR	1:100	NA	09/26

Drawing Status	Rev.	THP Project No
PLANNING	-	23153

Drawing Reference
23153 THP XX XX DR A 0103