
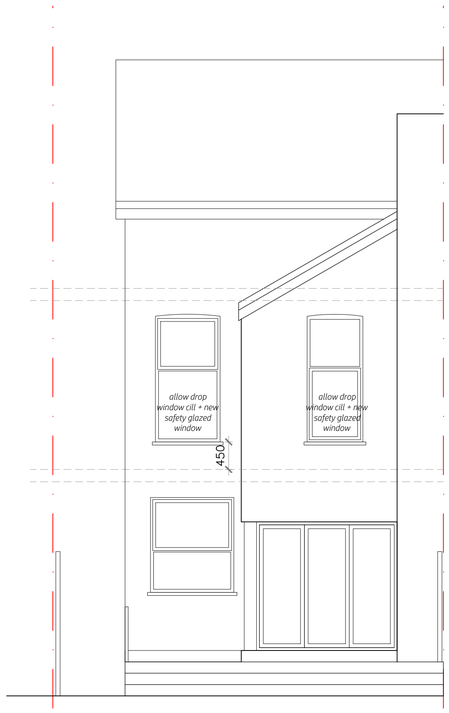



Proposed Rear Elevation

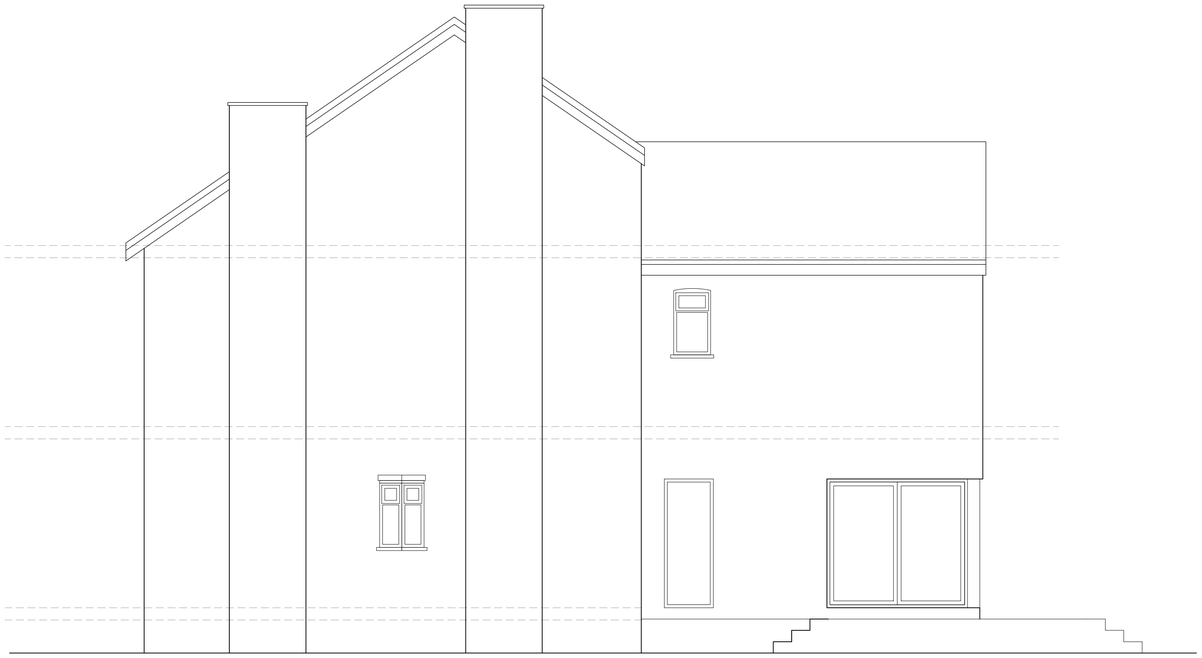


Proposed Side Elevation

Scale 1:50


0 1 2 3 4 5

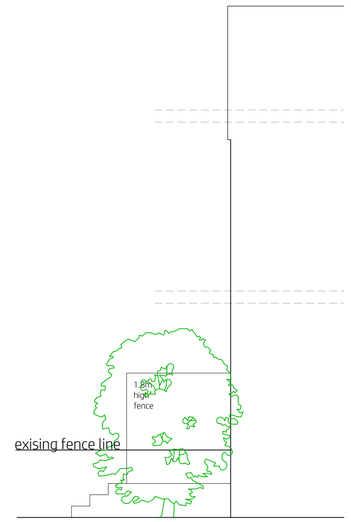


Proposed Side Elevation

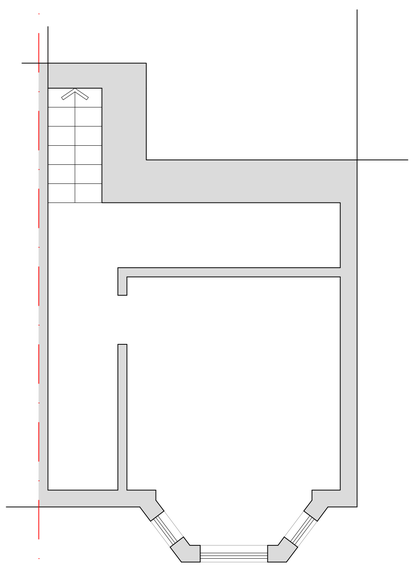


Proposed Basement

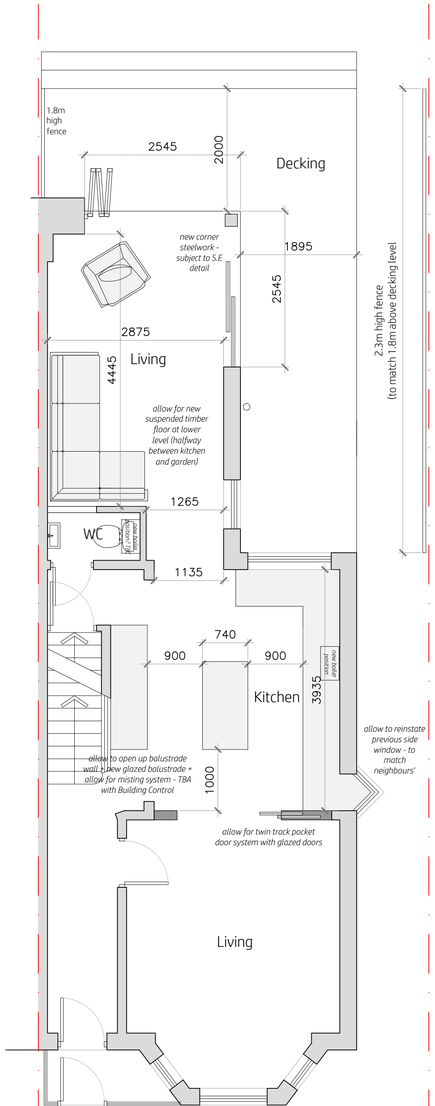

Proposed Ground Floor

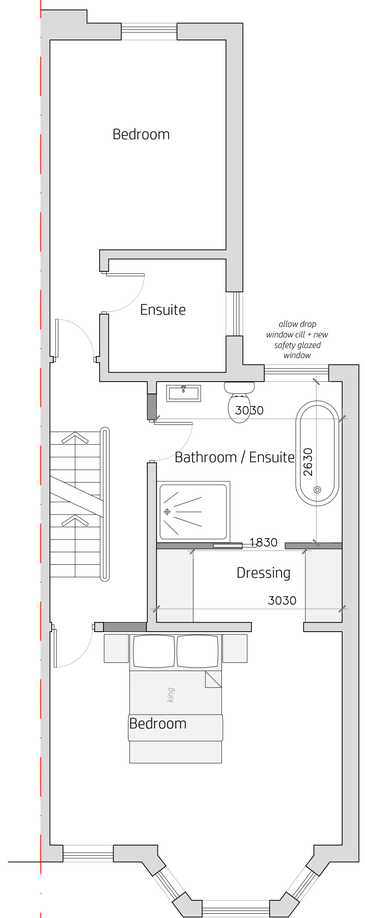

Proposed First Floor

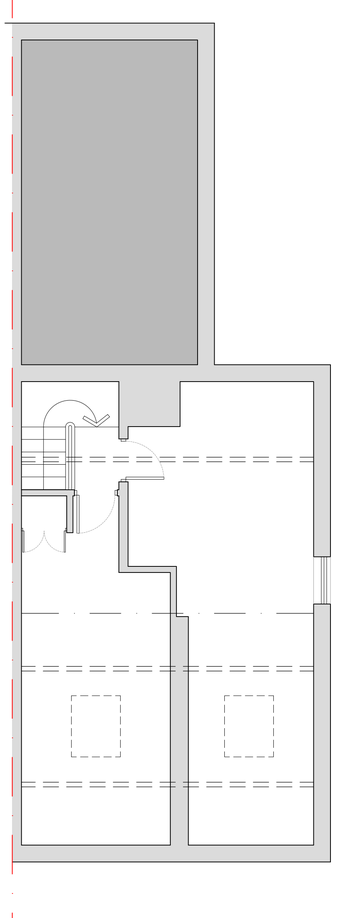

Proposed Loft

project

6 Totnes Road
Chorlton
M21 8XF

scale
1:50@A1
1:100@A3

drawn by
klh

drawing number
KH1246-101

revision	description	date
-	-	13.03.2026
A	updated following meeting	31.03.2026
B	doors at 2.1m / floor height remains / for Planning	07.08.2026
C	additional elevation added / decking scope reduced	02.09.2026
D	additional fence shown to boundary with no.4	01.10.2026

Proposed Plans

kieranhibbs*architecture*
64 Storey Avenue
Macclesfield
SK10 3PG

kieranhibbs@gmail.com
Mobile: 07584049322

kieranhibbs*architecture*