
Structural Design

All structural works shall be designed and specified by the appointed Structural Engineer. Structural elements shown on these drawings are indicative only and are to be read in conjunction with the Structural Engineer's drawings, calculations and details.

Planning Note

This drawing has been prepared for statutory approval purposes and is to be read in conjunction with all relevant consultant information, specifications and supporting documentation.

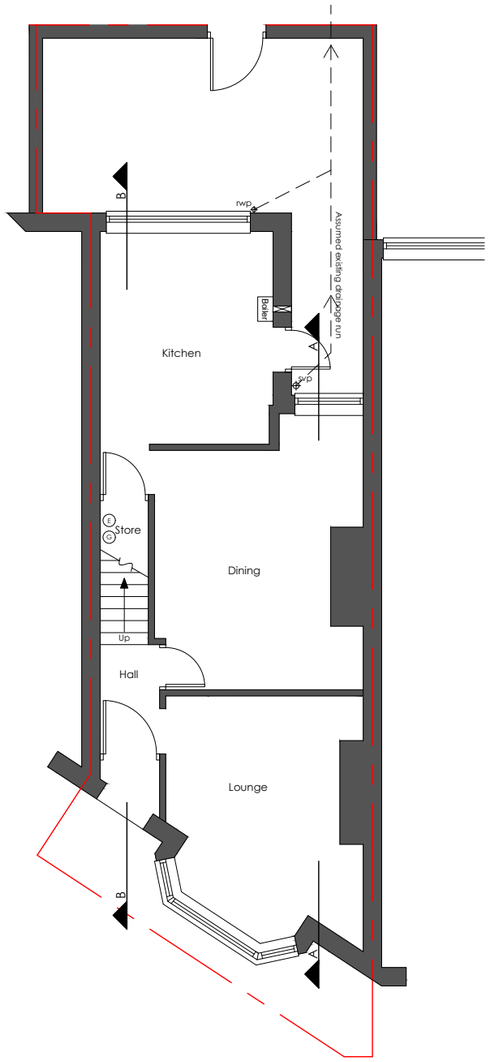

HED
INFO@HEDARCHITECTURE.COM
WWW.HEDARCHITECTURE.COM
61 FIRWOOD AVENUE, URMSTON, M41 9PL

Residential Development
102 Ivygreen Rd, Chorlton, Manchester, M21 9EX

Drawing No.
02.

Existing Ground Floor Plan
1 0 1 2 3 4 5
SCALE 1:100 m
1:100@A3


Project No.
26058

Structural Design

All structural works shall be designed and specified by the appointed Structural Engineer. Structural elements shown on these drawings are indicative only and are to be read in conjunction with the Structural Engineer's drawings, calculations and details.

Planning Note

This drawing has been prepared for statutory approval purposes and is to be read in conjunction with all relevant consultant information, specifications and supporting documentation.

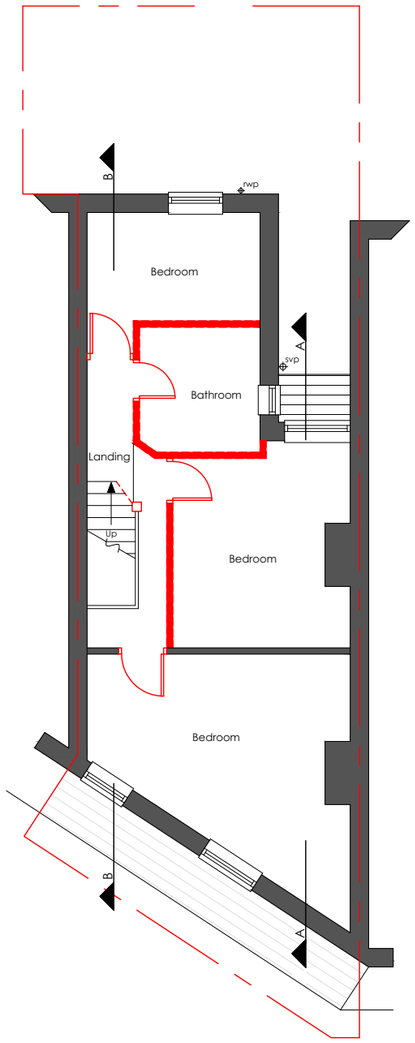

INFO@HEDARCHITECTURE.COM
WWW.HEDARCHITECTURE.COM
61 FIRWOOD AVENUE, URMSTON, M41 9PL

Residential Development
102 Ivygreen Rd, Chorlton, Manchester, M21 9EX

Drawing No.
03.

Existing First Floor Plan
1 0 1 2 3 4 5
SCALE 1:100 m
1:100@A3


Project No.
26058

Structural Design

All structural works shall be designed and specified by the appointed Structural Engineer. Structural elements shown on these drawings are indicative only and are to be read in conjunction with the Structural Engineer's drawings, calculations and details.

Planning Note

This drawing has been prepared for statutory approval purposes and is to be read in conjunction with all relevant consultant information, specifications and supporting documentation.

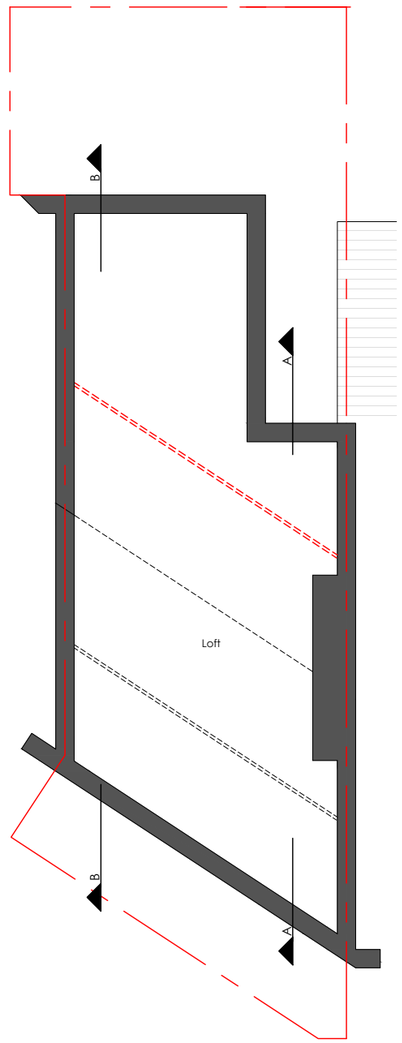

INFO@HEDARCHITECTURE.COM
WWW.HEDARCHITECTURE.COM
61 FIRWOOD AVENUE, URMSTON, M41 9PL

Residential Development

102 Ivygreen Rd, Chorlton, Manchester, M21 9EX

Drawing No.
04.

Existing Loft

1 0 1 2 3 4 5
SCALE 1:100 m

1:100@A3


Project No.
26058

Structural Design

All structural works shall be designed and specified by the appointed Structural Engineer. Structural elements shown on these drawings are indicative only and are to be read in conjunction with the Structural Engineer's drawings, calculations and details.

Planning Note

This drawing has been prepared for statutory approval purposes and is to be read in conjunction with all relevant consultant information, specifications and supporting documentation.

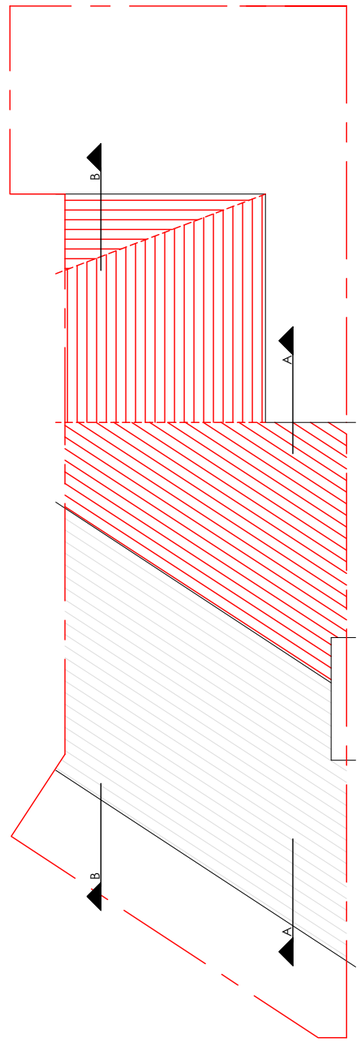

INFO@HEDARCHITECTURE.COM
WWW.HEDARCHITECTURE.COM
61 FIRWOOD AVENUE, URMSTON, M41 9PL

Residential Development

102 Ivygreen Rd, Chorlton, Manchester, M21 9EX


Drawing No.
05.

Existing Roof Plan


1 0 1 2 3 4 5
SCALE 1:100 m

1:100@A3

Project No.
26058

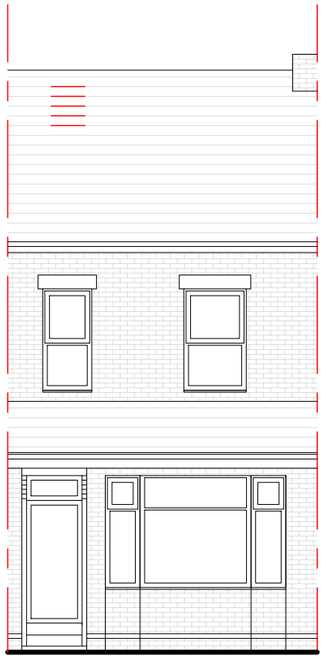

Front Elevation

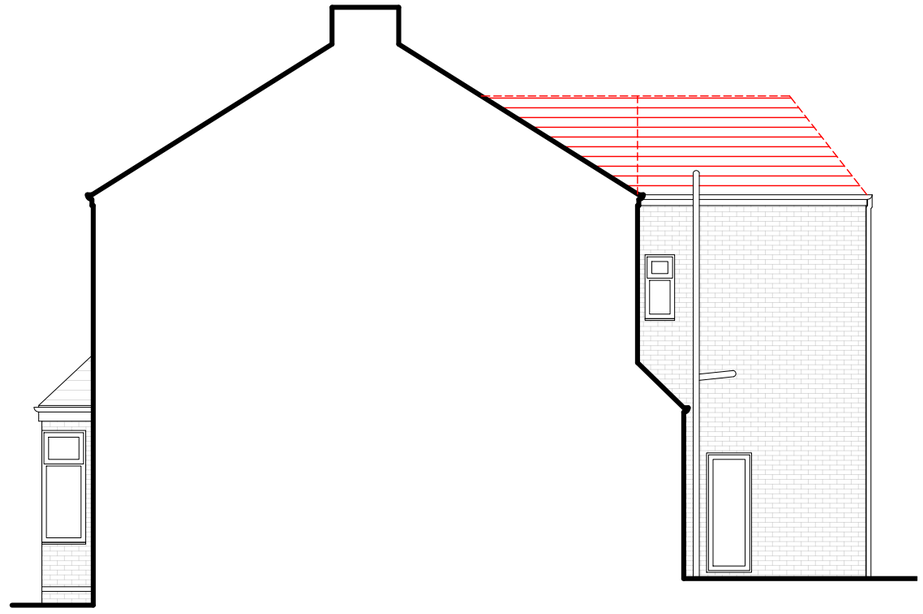


Side Elevation

Structural Design


All structural works shall be designed and specified by the appointed Structural Engineer. Structural elements shown on these drawings are indicative only and are to be read in conjunction with the Structural Engineer's drawings, calculations and details.

Planning Note

This drawing has been prepared for statutory approval purposes and is to be read in conjunction with all relevant consultant information, specifications and supporting documentation.

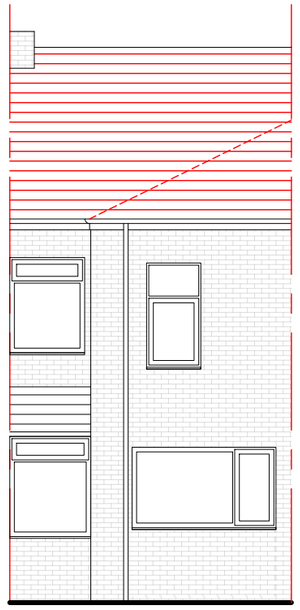

Rear Elevation

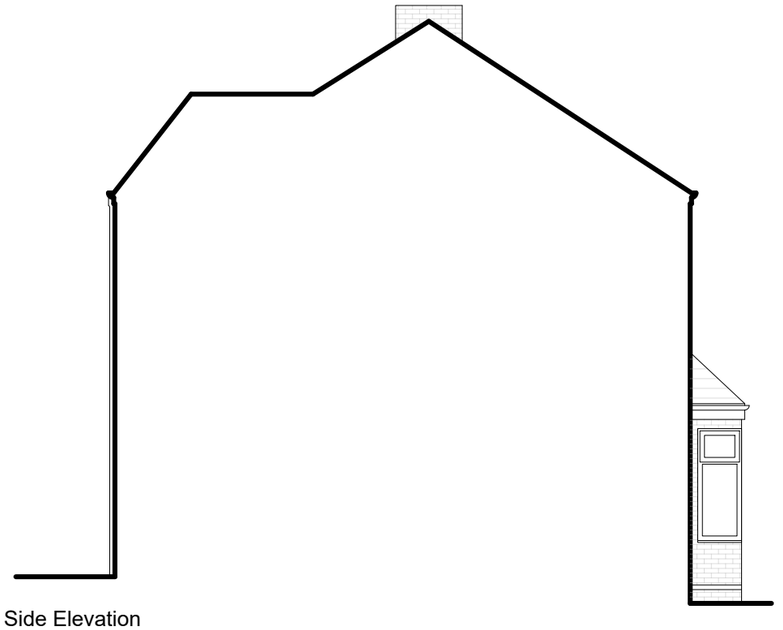

Side Elevation

INFO@HEDARCHITECTURE.COM
WWW.HEDARCHITECTURE.COM
61 FIRWOOD AVENUE, URMSTON, M41 9PL

Residential Development

102 Ivygreen Rd, Chorlton, Manchester, M21 9EX


Drawing No.
06.

Existing Elevations

1 0 1 2 3 4 5
SCALE 1:100 m

1:100@A3

Project No.
26058

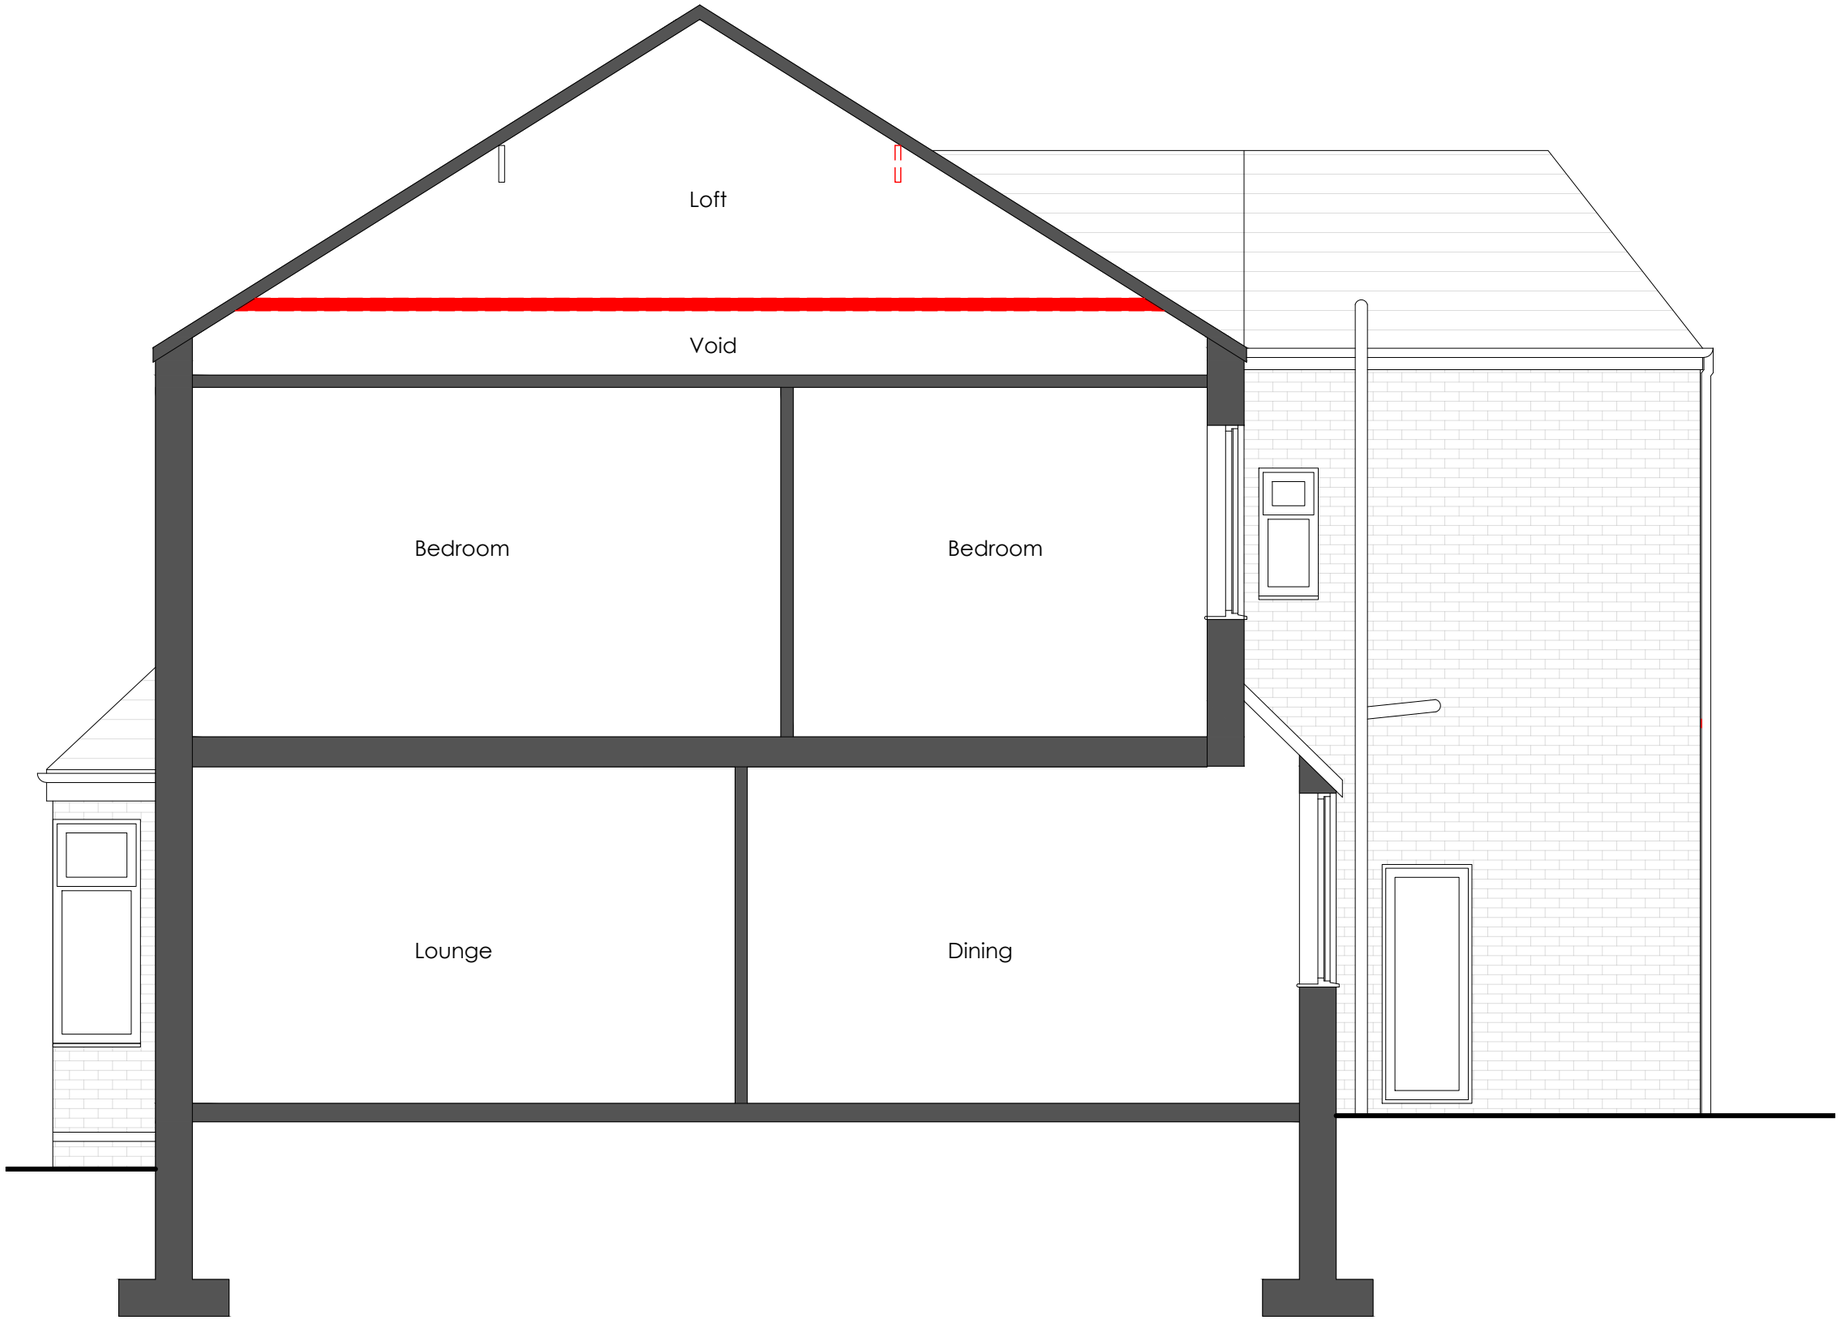

Structural Design

All structural works shall be designed and specified by the appointed Structural Engineer. Structural elements shown on these drawings are indicative only and are to be read in conjunction with the Structural Engineer's drawings, calculations and details.

Planning Note

This drawing has been prepared for statutory approval purposes and is to be read in conjunction with all relevant consultant information, specifications and supporting documentation.

HED
INFO@HEDARCHITECTURE.COM
WWW.HEDARCHITECTURE.COM
61 FIRWOOD AVENUE, URMSTON, M41 9PL

Residential Development
102 Ivygreen Rd, Chorlton, Manchester, M21 9EX

Drawing No.
07.

Existing Section A-A
500 0 500 1000 1500 2000 2500
SCALE 1:50 mm

1:50 @ A3


Project No.
26058

Structural Design

All structural works shall be designed and specified by the appointed Structural Engineer. Structural elements shown on these drawings are indicative only and are to be read in conjunction with the Structural Engineer's drawings, calculations and details.

Planning Note

This drawing has been prepared for statutory approval purposes and is to be read in conjunction with all relevant consultant information, specifications and supporting documentation.

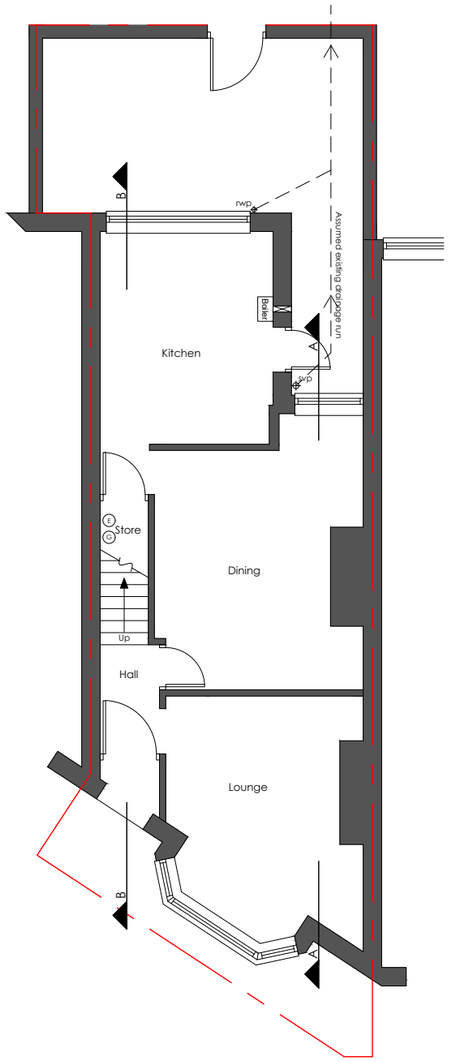

INFO@HEDARCHITECTURE.COM
WWW.HEDARCHITECTURE.COM
61 FIRWOOD AVENUE, URMSTON, M41 9PL

Residential Development

102 Ivygreen Rd, Chorlton, Manchester, M21 9EX

Drawing No.
08.

Proposed Ground Floor Plan

1 0 1 2 3 4 5
SCALE 1:100 m

1:100@A3


Project No.
26058

Structural Design

All structural works shall be designed and specified by the appointed Structural Engineer. Structural elements shown on these drawings are indicative only and are to be read in conjunction with the Structural Engineer's drawings, calculations and details.

Planning Note

This drawing has been prepared for statutory approval purposes and is to be read in conjunction with all relevant consultant information, specifications and supporting documentation.

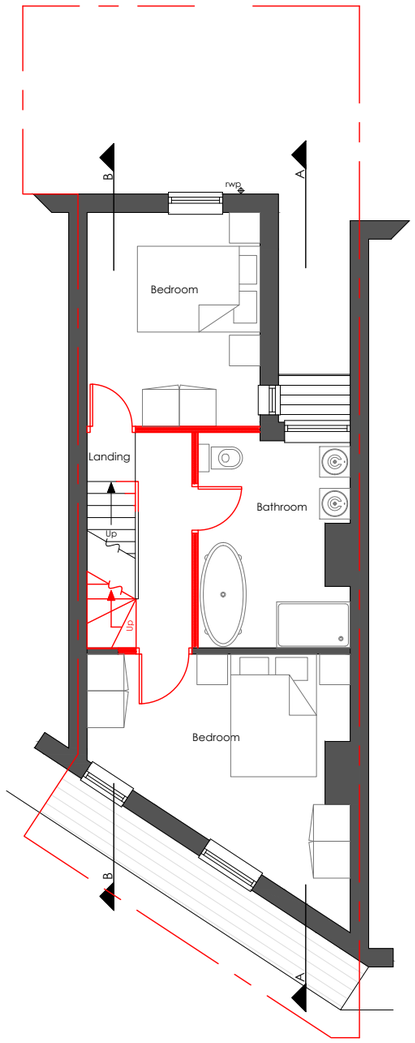

INFO@HEDARCHITECTURE.COM
WWW.HEDARCHITECTURE.COM
61 FIRWOOD AVENUE, URMSTON, M41 9PL

Residential Development

102 Ivygreen Rd, Chorlton, Manchester, M21 9EX

Drawing No.
09.

Proposed First Floor Plan

1 0 1 2 3 4 5
SCALE 1:100 m

1:100@A3


Project No.
26058

Structural Design

All structural works shall be designed and specified by the appointed Structural Engineer. Structural elements shown on these drawings are indicative only and are to be read in conjunction with the Structural Engineer's drawings, calculations and details.

Planning Note

This drawing has been prepared for statutory approval purposes and is to be read in conjunction with all relevant consultant information, specifications and supporting documentation.

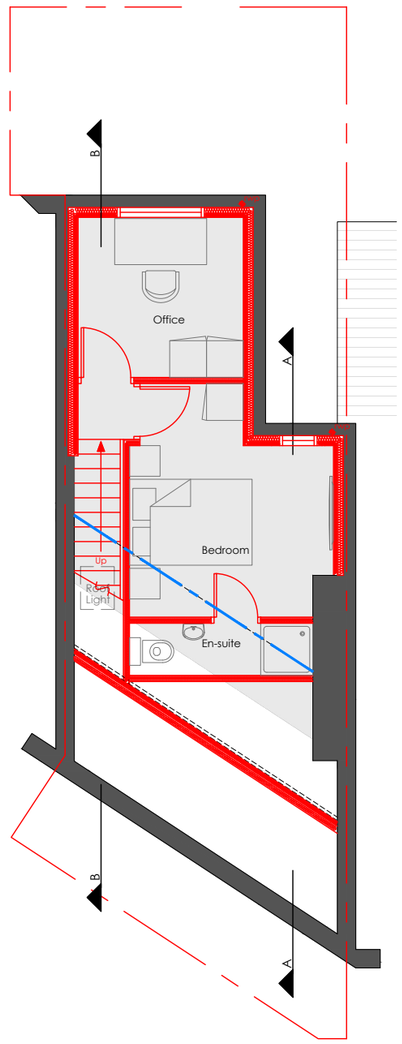

INFO@HEDARCHITECTURE.COM
WWW.HEDARCHITECTURE.COM
61 FIRWOOD AVENUE, URMSTON, M41 9PL

Residential Development
102 Ivygreen Rd, Chorlton, Manchester, M21 9EX

Drawing No.
10.

Proposed Loft
1 0 1 2 3 4 5
SCALE 1:100 m

1:100@A3


Project No.
26058

Structural Design

All structural works shall be designed and specified by the appointed Structural Engineer. Structural elements shown on these drawings are indicative only and are to be read in conjunction with the Structural Engineer's drawings, calculations and details.

Planning Note

This drawing has been prepared for statutory approval purposes and is to be read in conjunction with all relevant consultant information, specifications and supporting documentation.

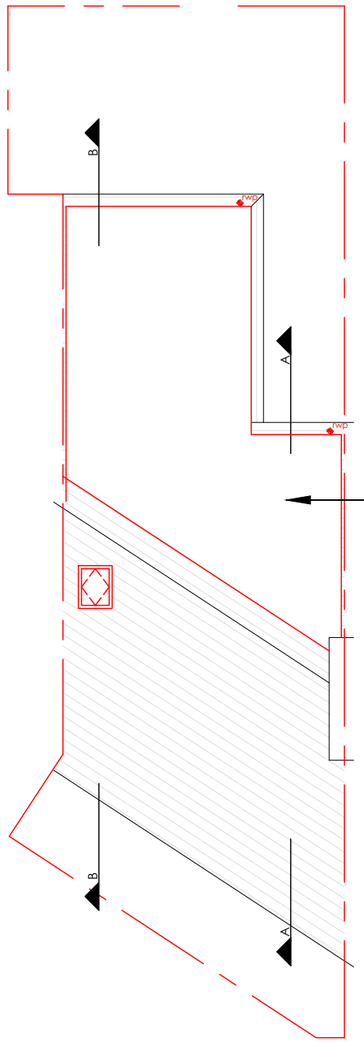

The proposed additions to the roof have a combined volume of 33m³.

INFO@HEDARCHITECTURE.COM
WWW.HEDARCHITECTURE.COM
61 FIRWOOD AVENUE, URMSTON, M41 9PL


Residential Development
102 Ivygreen Rd, Chorlton, Manchester, M21 9EX

Drawing No.
11.


Proposed Roof Plan
1 0 1 2 3 4 5
SCALE 1:100 m

1:100@A3

Project No.
26058

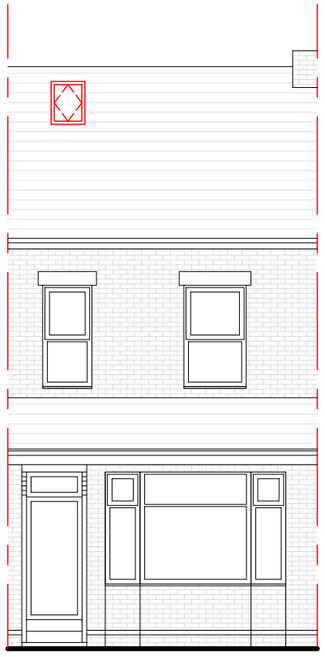

Front Elevation

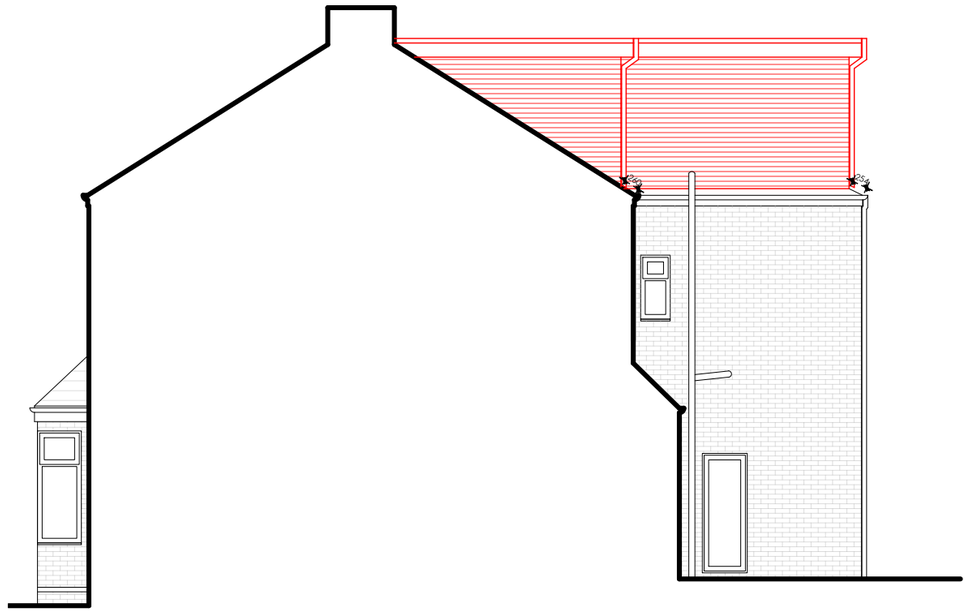


Side Elevation

Structural Design


All structural works shall be designed and specified by the appointed Structural Engineer. Structural elements shown on these drawings are indicative only and are to be read in conjunction with the Structural Engineer's drawings, calculations and details.

Planning Note

This drawing has been prepared for statutory approval purposes and is to be read in conjunction with all relevant consultant information, specifications and supporting documentation.

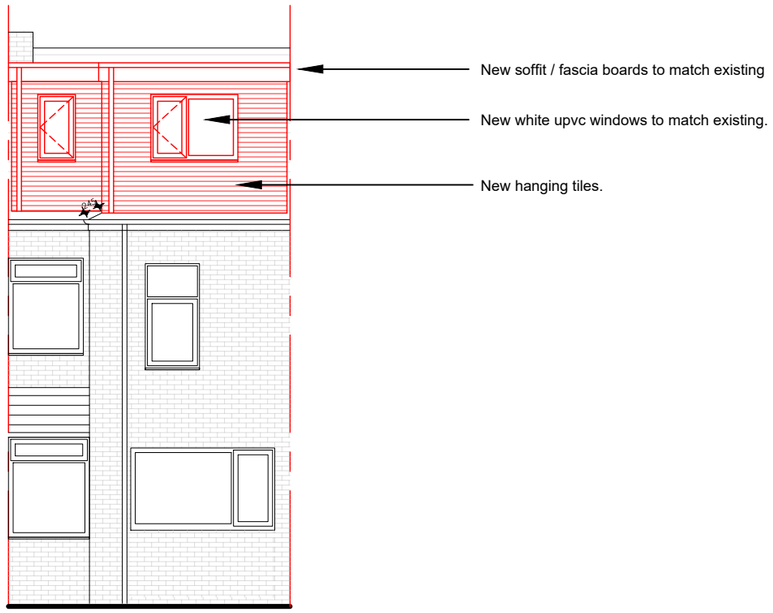

Rear Elevation

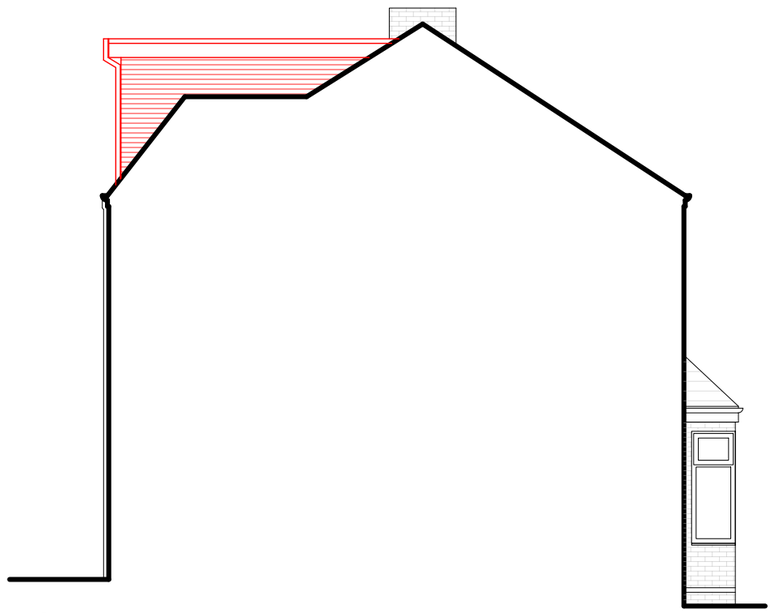

Side Elevation

INFO@HEDARCHITECTURE.COM
WWW.HEDARCHITECTURE.COM
61 FIRWOOD AVENUE, URMSTON, M41 9PL

Residential Development
102 Ivygreen Rd, Chorlton, Manchester, M21 9EX

Drawing No.
12.

Proposed Elevations
1 0 1 2 3 4 5
SCALE 1:100 m

1:100@A3


Project No.
26058

Structural Design

All structural works shall be designed and specified by the appointed Structural Engineer. Structural elements shown on these drawings are indicative only and are to be read in conjunction with the Structural Engineer's drawings, calculations and details.

Planning Note

This drawing has been prepared for statutory approval purposes and is to be read in conjunction with all relevant consultant information, specifications and supporting documentation.

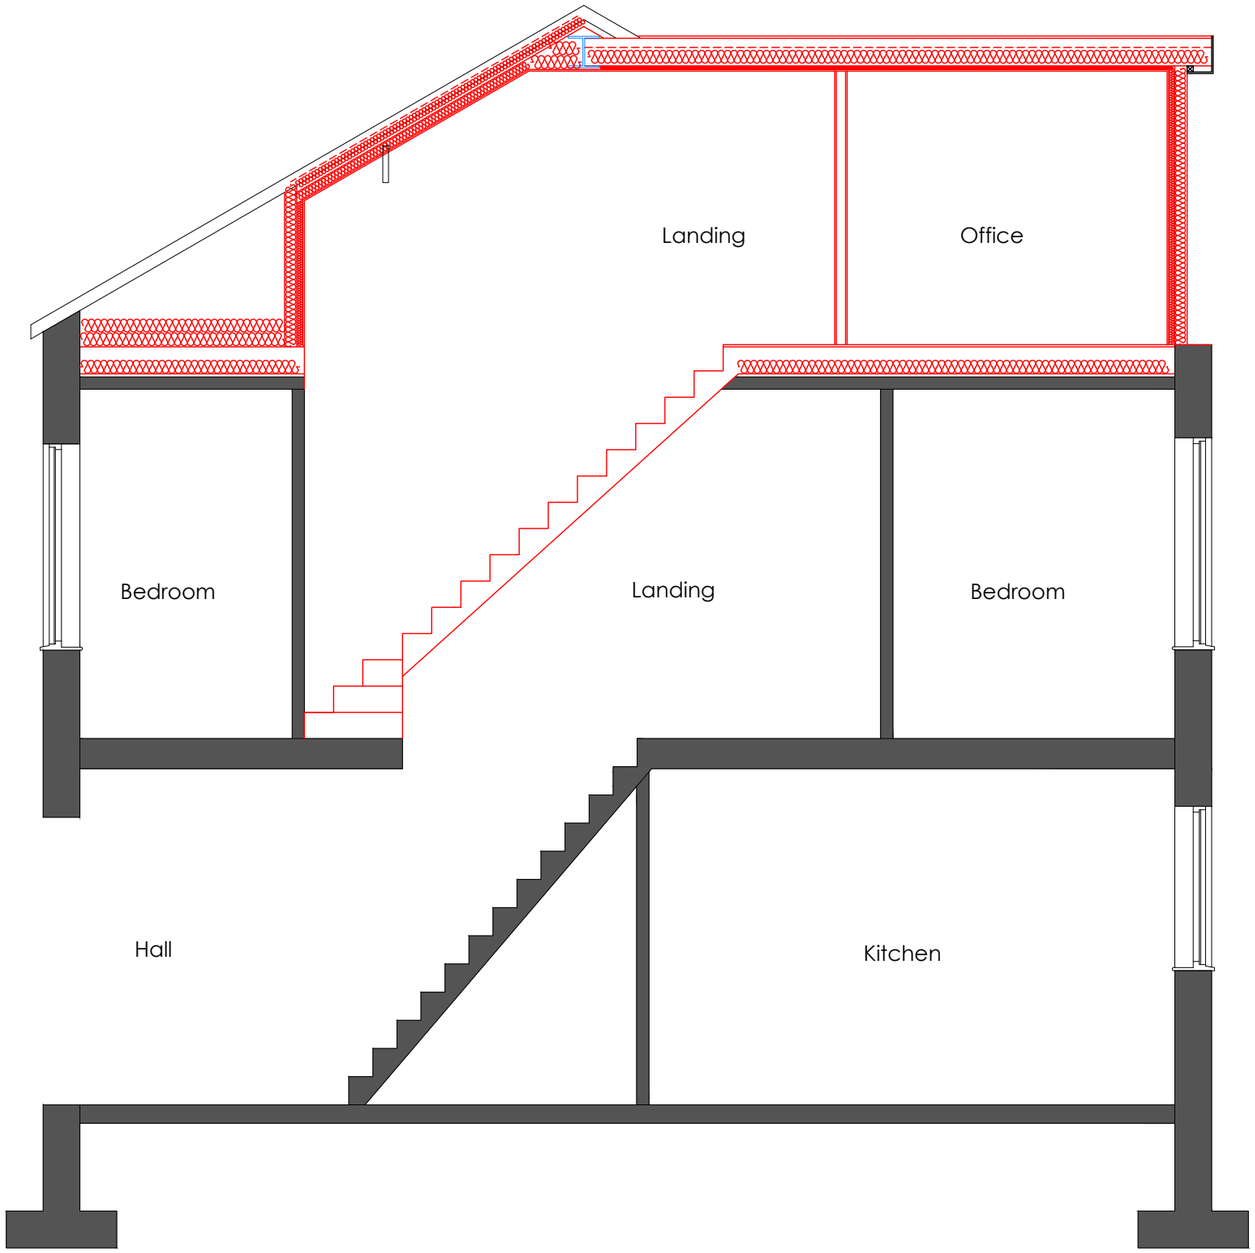

INFO@HEDARCHITECTURE.COM
WWW.HEDARCHITECTURE.COM
61 FIRWOOD AVENUE, URMSTON, M41 9PL

Residential Development
102 Ivygreen Rd, Chorlton, Manchester, M21 9EX

Drawing No.
13.

Proposed Section B-B
500 0 500 1000 1500 2000 2500
SCALE 1:50 mm

1:50 @A3

Project No.
26058