
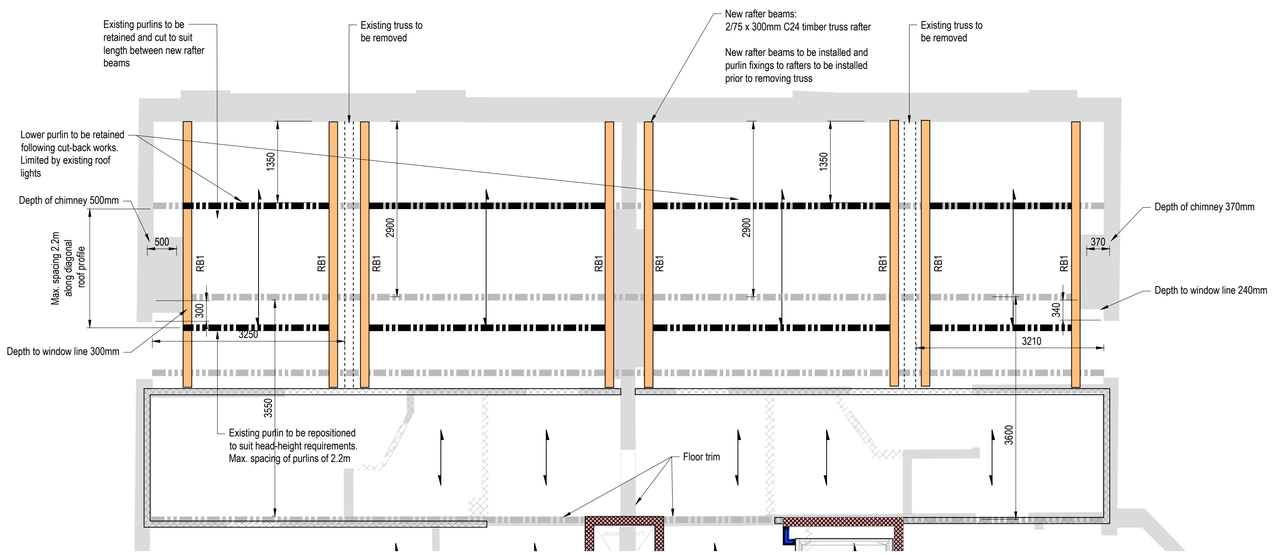


ROOF ALTERATION PLAN OPTION C
SCALE 1 : 50

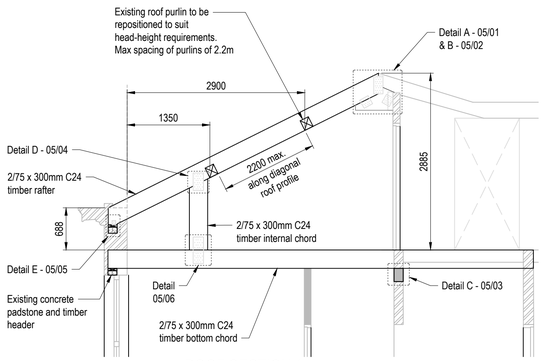

ROOF SECTION A-A
SCALE 1 : 50

LEGEND - EXISTING ROOF

Denotes rafter section assumed to be 65x85mm C16 timber at max. 450mm c/c. Specification to be verified on site.

RB1 — New rafter beams: 2/75 x 300mm C24 timber truss rafter


GENERAL NOTES

1. DO NOT SCALE FROM THIS DRAWING - IF IN DOUBT CONTACT PROJECT ENGINEER.
2. ALL DIMENSIONS ARE IN MILLIMETRES UNLESS STATED OTHERWISE.
3. ALL LEVELS ARE IN METRES.
4. THIS DRAWING IS TO BE READ IN CONJUNCTION WITH ALL RELEVANT ARCHITECTURAL, STRUCTURAL AND SERVICES DRAWINGS.
5. THE CONTRACTOR IS TO VERIFY ALL DIMENSIONS ON SITE AND IS RESPONSIBLE FOR ACCURATE SETTING OUT.
6. THE CONTRACTOR IS TO CONFIRM THE EXISTING BOUNDARY AND SITE STRUCTURES ETC. PRIOR TO COMMENCING THE WORKS AND IMMEDIATELY INFORM THE SUPERVISING OFFICER SHOULD THESE BE AT VARIANCE WITH THE ASSUMPTIONS SHOWN ON THE DRAWING.
7. REFER TO DRG No. L047-WRD-22-ZZ.ZZ-D-S-220050 FOR SPECIFICATION NOTES.


ALL DIMENSIONS SHOWN ON THIS DRAWING ARE TO BE VERIFIED BY THE ARCHITECT PRIOR TO FABRICATION / MANUFACTURE / CONSTRUCTION

CONSTRUCTION (DESIGN AND MANAGEMENT) REGULATIONS 2015


THE DESIGNS ON THIS DRAWING ARE PREPARED WITH CONSIDERATION OF THE NEED TO IDENTIFY HAZARDS AND GIVE REGARD TO THEIR ELIMINATION OR MINIMISATION. REFERENCE MUST BE MADE TO HEALTH AND SAFETY INFORMATION PREPARED BY THE PRINCIPAL DESIGNER.

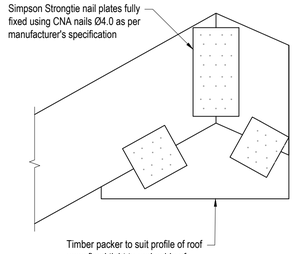


DETAIL A - 05/01
APEX CONNECTION
SCALE 1 : 10

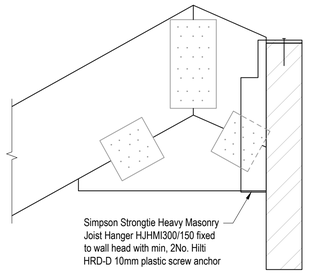


DETAIL B - 05/02
APEX CONNECTION
SCALE 1 : 10

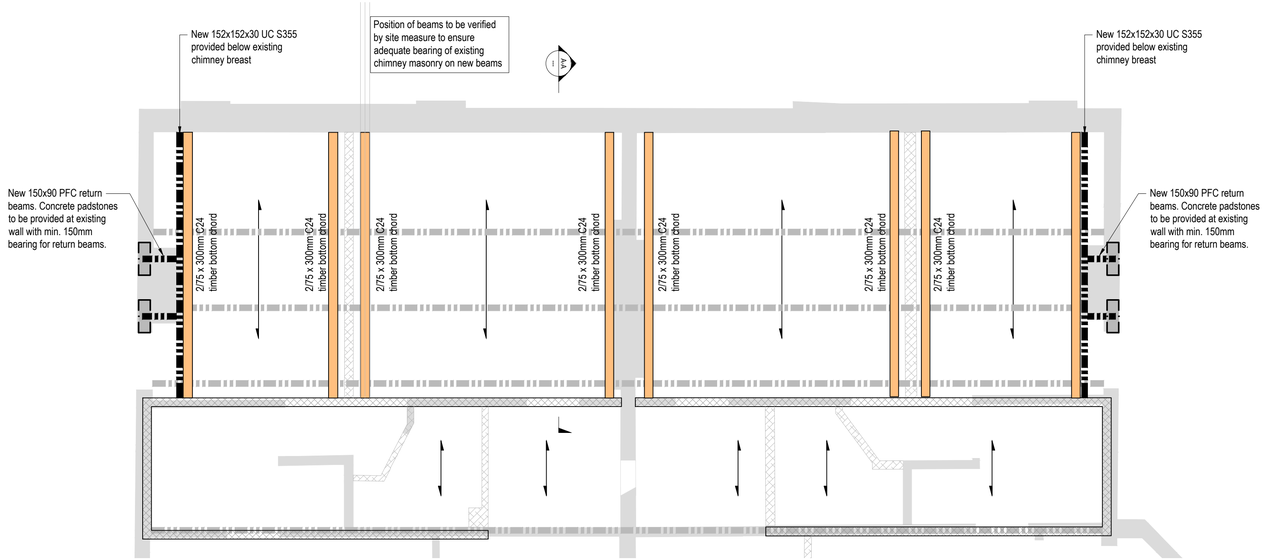


2nd FLOOR PLAN
CHIMNEY SUPPORT STEELWORK
SCALE 1 : 50

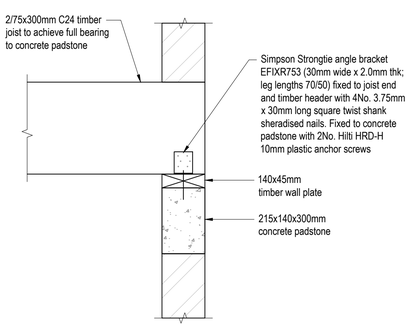


DETAIL C - 05/03
APEX CONNECTION
SCALE 1 : 10

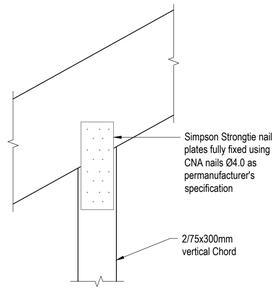


DETAIL D - 05/04
INTERNAL CHORD TO RAFTER CONNECTION
SCALE 1 : 10

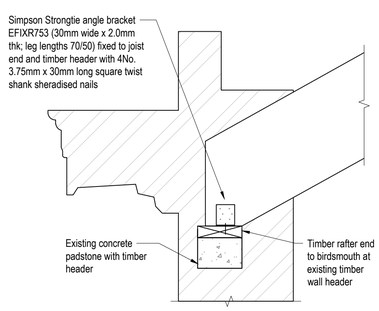


DETAIL E - 05/05
TIMBER RAFTER TO EXISTING WALL END BEARING
SCALE 1 : 10

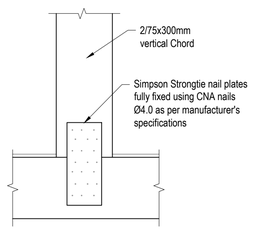


DETAIL 05/06
INTERNAL CHORD TO BOTTOM CHORD CONNECTION
SCALE 1 : 10

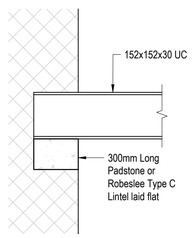


DETAIL 05/07
NEW STEEL BEAM END BEARING INTO WALL
SCALE 1 : 10

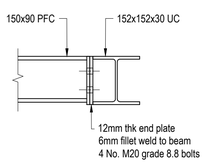


DETAIL 05/08
PFC TO STEEL BEAM CONNECTION
SCALE 1 : 10

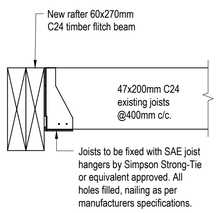

DETAIL 05/09
TIMBER PURLIN TO RAFTER CONNECTION
SCALE 1 : 10

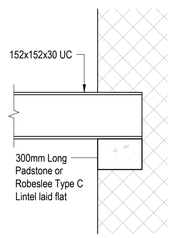

DETAIL 05/10
NEW STEEL BEAM END BEARING INTO WALL
SCALE 1 : 10

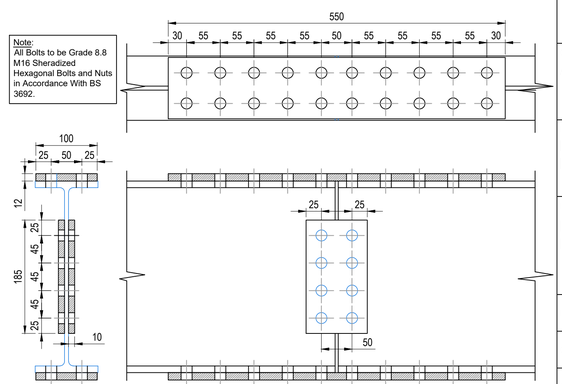

DETAIL 05/11
NEW BEAM SPLICE CONNECTION
SCALE 1 : 5

CR01	CONSTRUCTION RECORD ISSUE	08/09/2026	WD	LC
C01	ISSUE FOR CONSTRUCTION	09/06/26	WD	AL
P01	INFORMATION ISSUE	09/06/26	WD	AL
ISSUE	DETAILS	DATE	BY	CHK

STATUS:

CONSTRUCTION RECORD

Will Rudd Davidson (Glasgow) Ltd
Consulting Civil & Structural Engineers
100 Brunswick St
Glasgow G1 1TF
T: 0141 248 4866
E: glasgow@ruddconsult
www.ruddconsult.com

CLIENT:
ALUMNO GROUP

PROJECT TITLE:
MOSS LANE EAST MANCHESTER

DRG TITLE:
ROOF ALTERATION LAYOUT OPTION C AND EXISTING CHIMNEY SUPPORT

DRAWN BY:	WD	DATE DRAWN:	13/05/2026
CHECKED BY:	AL	DATE CHECKED:	14/05/2026
SCALES:	1:50	SHEET SIZE:	A1

PROJECT	ORIG.	FUNCT.	SPACE.	FORM DISC.	No.	REV
L047 -	WRD -	12 -	01.ZZ -	D	- S - 200027	CR01