




Proposed Floor Plan _ Canopy and Signage
1 : 100

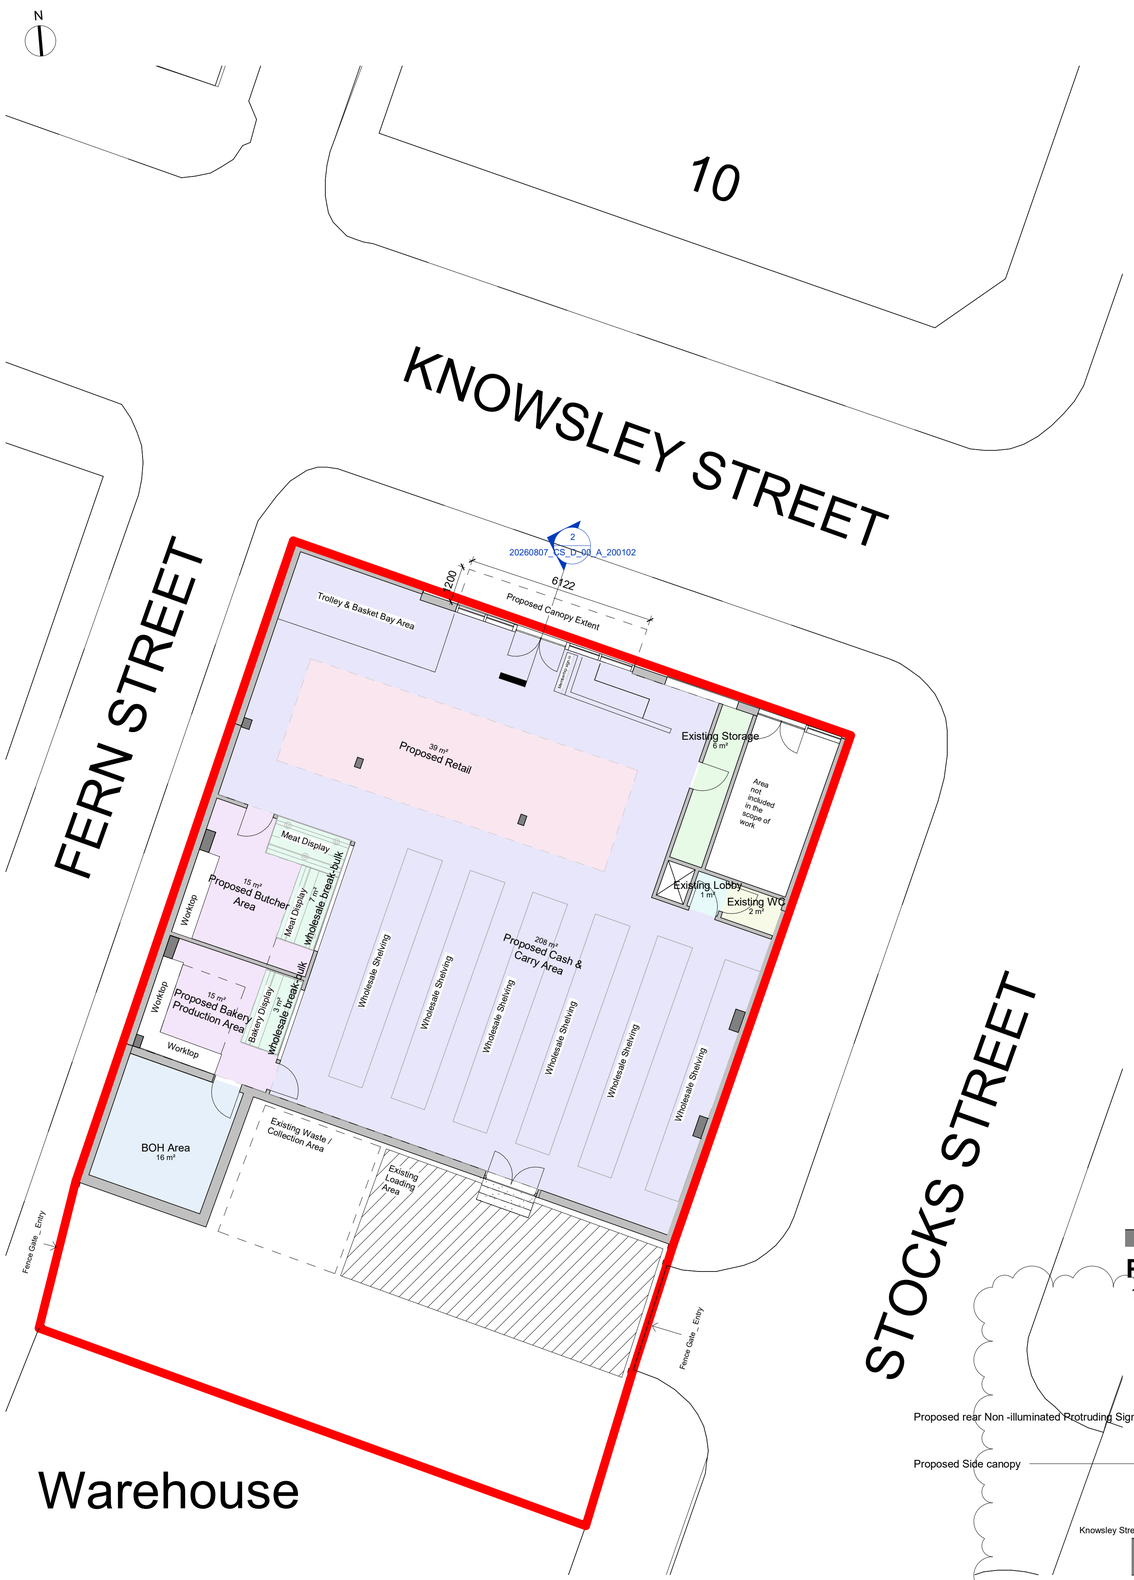

Signage & Canopy Proposed Section
1 : 20

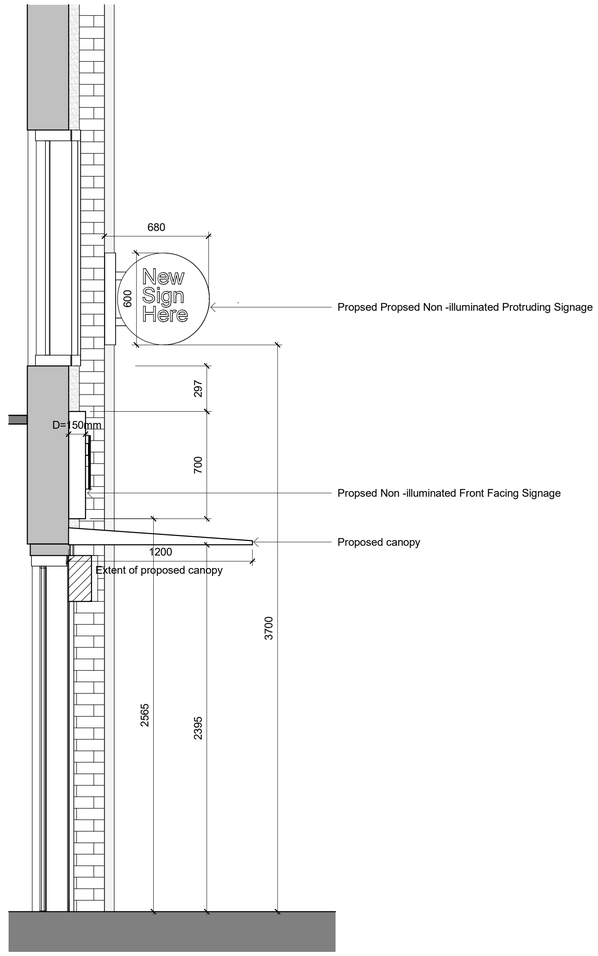

Proposed Facing Elevation _ Signage
1 : 100

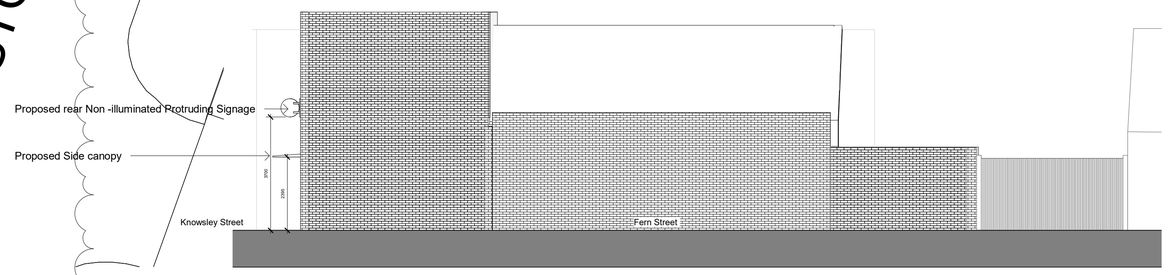

Proposed Side Elevation
1 : 100

Scale: 1:100

- This drawing is copyright.
- Do not scale dimensions from this drawing.
- This drawing is to be read in conjunction with all other relevant drawings.
- All discrepancies on this drawing are to be reported to the designer.
- Do not modify any element of this drawing.
- Use drawing only for purpose(s) issued.
- This drawing may contain colour.

The Client, Contractor, and Sub-Contractors are responsible for managing all health and safety risks on site and ensuring all works are carried out safely and in compliance with current legislation and regulations.

All dimensions, levels, site conditions, and structural elements must be verified on site by the Contractor and relevant Sub-Contractors prior to commencing works. Architect accepts no responsibility for errors, delays, or costs resulting from unverified information or assumptions.

These drawings represent the design intent and must be followed precisely. Any variations must be submitted to and approved in writing by the architect. Unauthorized changes will not be accepted.

All works must comply with current UK building regulations, fire safety codes, accessibility standards, and health and safety laws. The Contractor and Sub-Contractors are responsible for ensuring compliance.

Architect shall not be held liable for errors in construction, site issues, or regulatory non-compliance caused by the Sub-Contractors, or other third parties outside their team.

These drawings are issued solely for the design intent and must not be reused, distributed, or modified for any other purpose without written permission from the architect.

Rev	Description	Date
1	First Issue	
2	Signage updated for planning.	24/09/2026
3	Proposed side elevation in line with planning team comments, showing extent of canopy from the side.	28/09/2026

STATUS	PURPOSE OF ISSUE
P02	ISSUED FOR PLANNING

CELESTIAL ARCH LIMITED

PROJECT
9 Knowsley Street

TITLE
General Arrangement - Proposed Canopy & Signage

CLIENT
Al-Araby Market

DRAWN BY	CHECKED BY	DATE
TA	TA	06/09/2026

SCALE (@ A1)	PROJECT NUMBER
As indicated	20260807

DRAWING NUMBER	REV
20260807_CS_D_00_A_200102	3

28/09/2026 12:52:21