

INGRESS

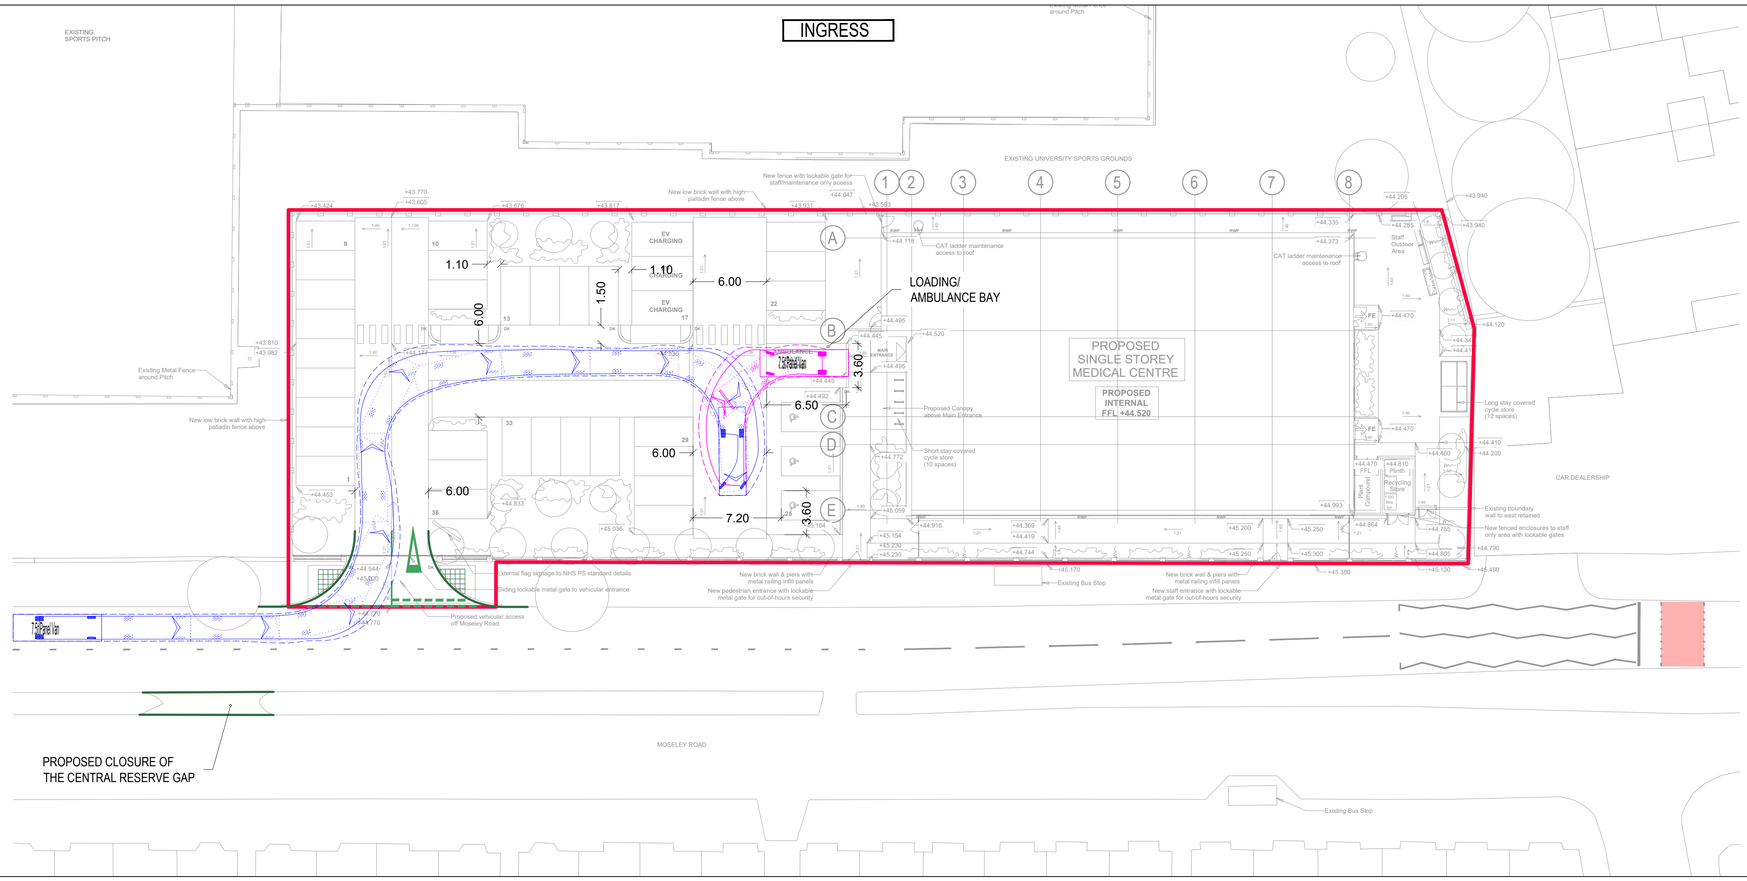

EGRESS

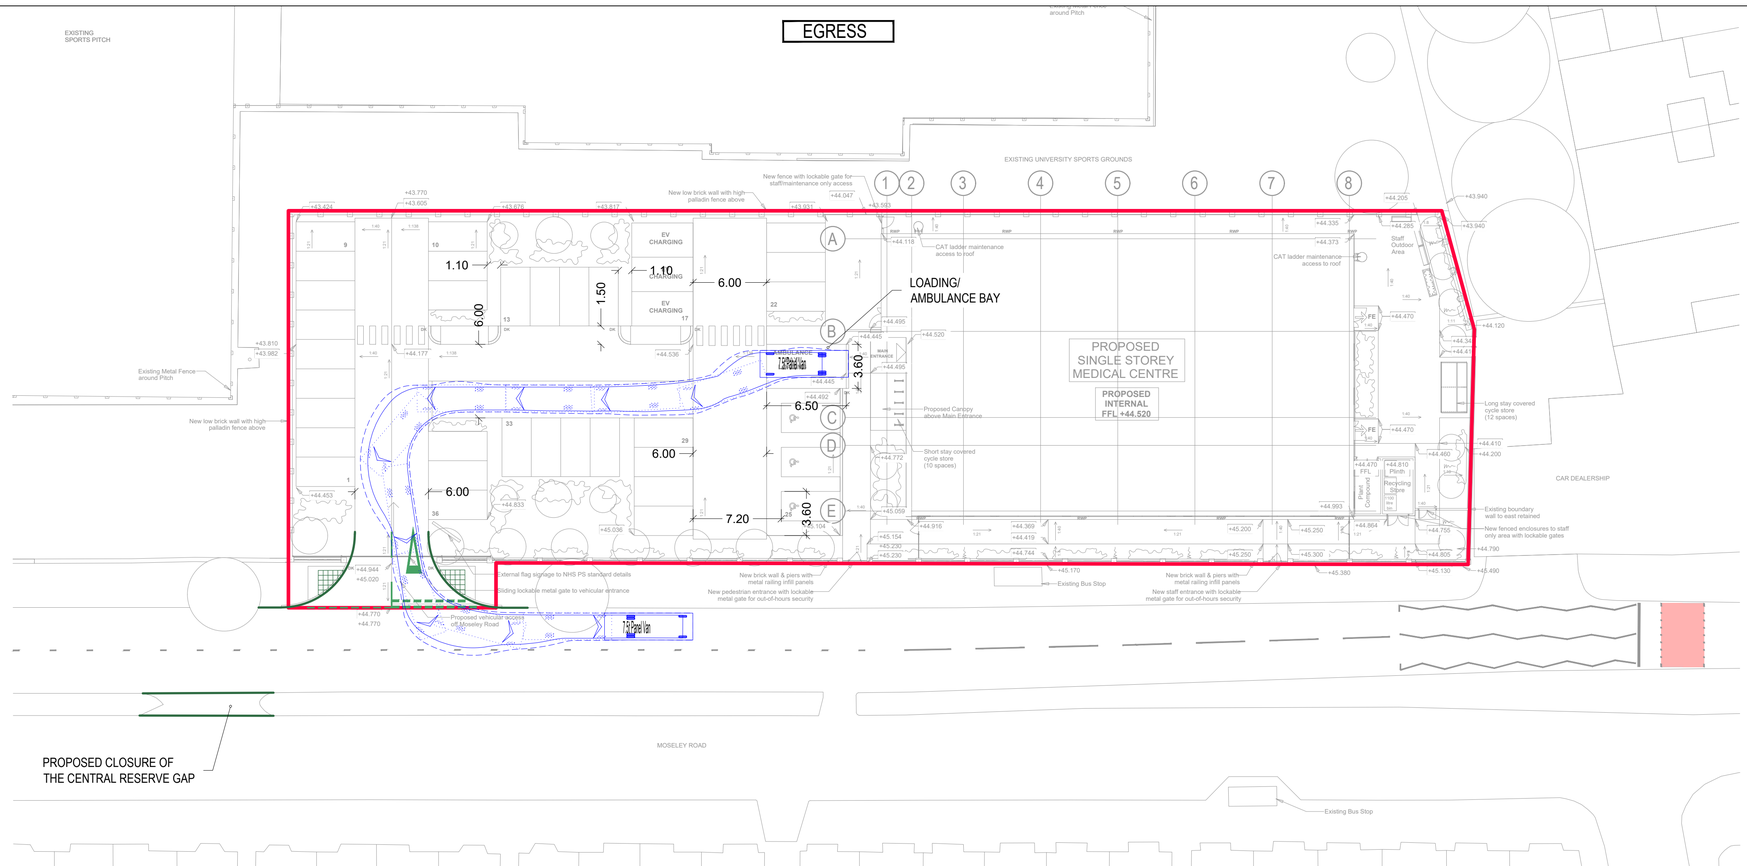

GENERAL NOTES:

1. THIS DRAWING IS TO BE READ IN CONJUNCTION WITH ALL RELEVANT ARCHITECTS AND ENGINEERS DRAWINGS AND SPECIFICATIONS.
2. DO NOT SCALE THIS DRAWING. ANY AMBIGUITIES, OMISSIONS AND ERRORS ON DRAWINGS SHALL BE BROUGHT TO THE ENGINEERS ATTENTION IMMEDIATELY. ALL DIMENSIONS MUST BE CHECKED / VERIFIED ON SITE.
3. ALL DIMENSIONS ARE IN METRES UNLESS NOTED OTHERWISE.
4. FOR GENERAL NOTES REFER TO DRAWING.
5. THE CONTENT OF THIS DRAWING IS FOR INDICATIVE INFORMATION ONLY AND NOT SUITABLE FOR CONSTRUCTION PURPOSES
6. PROPOSALS BASED ON GILLING DOD'S LAYOUT: 'HMCNMC-GDA-V1-S1-DR-A-9901_P02_Proposed Site Plan'

KEY:
- INDICATIVE SITE BOUNDARY AS SUPPLIED BY GD
- PROPOSED RAISED KERB
- PROPOSED ROAD MARKINGS
- EXISTING ROAD MARKINGS

VEHICLE PROFILE:



7.5t Panel Van	
Overall Length	7.210m
Overall Width	2.192m
Overall Body Height	2.544m
Min Body Ground Clearance	0.316m
Track Width	1.965m
Lock to lock time	4.00s
Kerb to Kerb Turning Radius	7.400m

Rev.	Description:	Date:	By:	Chkd:
P06	Access arrangement updated	08/01/26	JM	AH
P05	Layout updated	03/10/25	JM	AH
P04	Layout updated	11/06/25	JM	AH
P03	Layout updated	21/05/25	JM	AH
P02	Layout updated	14/05/25	JM	AH
P01	First issue	08/04/25	JM	AH

Curtins
Merchant Exchange, 17-19 Whitworth Street West, Manchester, M1 5WG
0161 236 2394
manchester@curtins.com
www.curtins.com
Civils & Structures • Transport Planning • Environmental • Infrastructure • Geotechnical • Conservation & Heritage • Principal Designer
Birmingham • Bristol • Cambridge • Cardiff • Douglas • Dublin • Edinburgh • Glasgow • Kendal • Leeds • Liverpool • London • Manchester • Nottingham

Status: PLANNING

Project: HAWTHORN MEDICAL CENTRE - MANCHESTER

Drg Title: SWEPT PATH ANALYSIS AMBULANCE (Based on 7.5t PANELVAN)

Drawn By	Designed By	Checked By
JM	JM	AH
	Date: 08/01/26	Scales @ A1: 1:250

Project No - Originator - Function - Spatial - Form - Discipline - Number: 87456 - CUR - XX - 00 - D -TP- 05001

Revision: P06

\\ms-fs-1\Projects\087001 - 088000\087546 - Hawthorn Medical Centre\Cad-Production\4A-Models-Drawings\TP\CAD\75