



Proposed Front Elevation

1 : 50

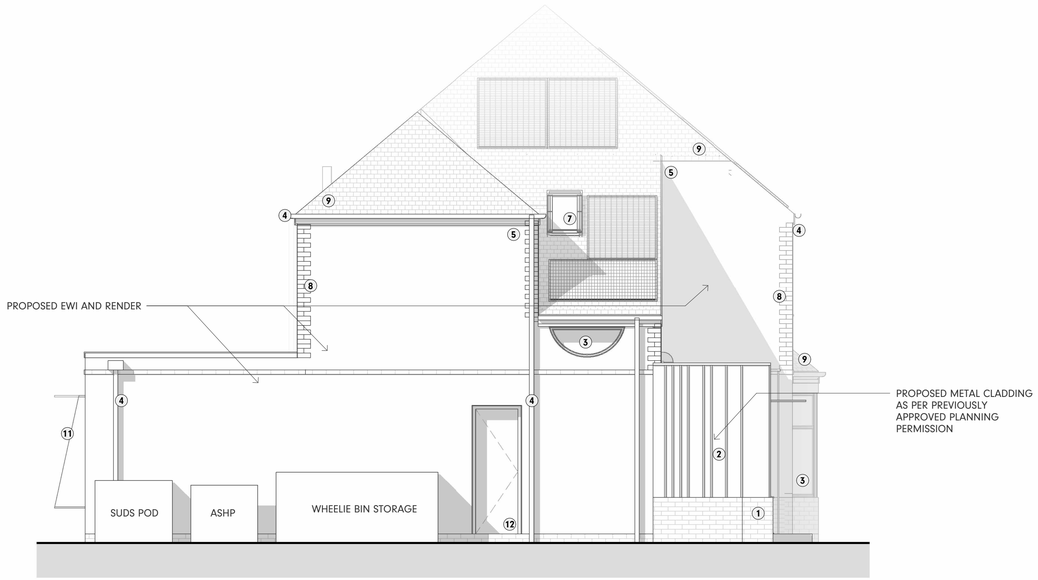


Proposed Side Elevation 01

1 : 50

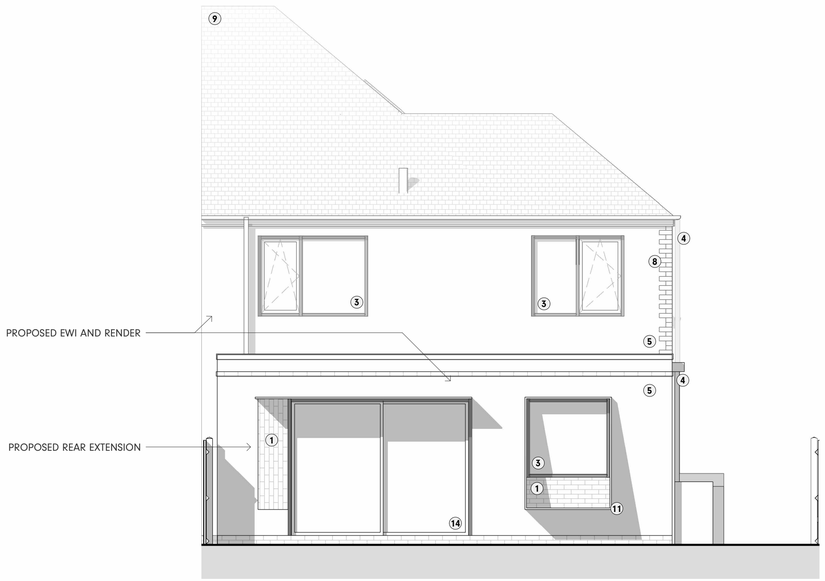

Proposed Rear Elevation

1 : 50

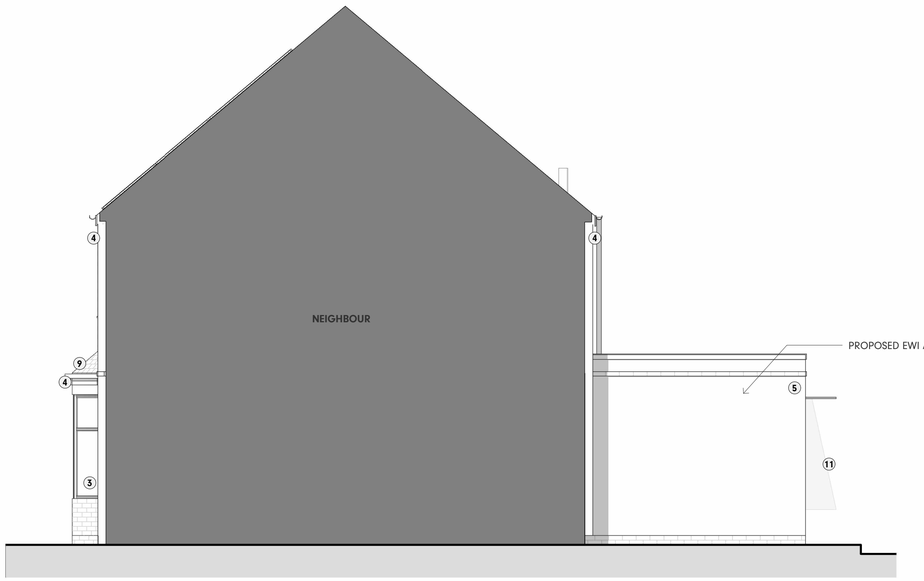

Proposed Side Elevation 02

1 : 50

Status:

PLANNING

Ref	Hazard Identification	Date

NOTEBLOCK - ELEVATION MATERIAL LEGEND

REF	DESCRIPTION	PRODUCT REF / COLOUR
1	PROPOSED BRICKWORK	IBSTOCK BIRTLEY OLDE ENGLISH IN MED GREY
2	PROPOSED STANDING SEAM METAL CLADDING	RAL 8004 OR SIMILIAR
3	PROPOSED ALUMINIUM GLAZING	TRIPLE GLAZED, RAL 8004 OR SIMILIAR
4	PROPOSED ALUMINIUM RW GOODS	RAL 8004 OR SIMILIAR
5	PROPOSED RENDER	OFF-WHITE
7	PROPOSED ROOFLIGHT	BLACK ALUMINIUM
8	PROPOSED BRICKWORK QUOINS	RED BRICKWORK TO MATCH EXISTING
9	PROPOSED ROOFING	REDLAND ROSEMARY CLAY TILE OR SIMILIAR
10	PROPOSED FRONT DOOR	COMPOSITE ALUMINIUM DOOR, RAL 8004 OR SIMILIAR
11	PROPOSED METAL TRIM	RAL 8004 OR SIMILIAR
12	PROPOSED SIDE DOOR	COMPOSITE ALUMINIUM DOOR, RAL 8004 OR SIMILIAR
14	PROPOSED REAR DOOR	SLIDING ALUMINIUM DOOR, RAL 8004 OR SIMILIAR

Ref	Revision	By	Date
P1	VARIATION	PS	11.09.2026

This drawing is © Architecture Unknown Limited and is not to be copied, reproduced or re-distributed either in whole or in part without the prior written permission of the originator.

The originator shall have no responsibility for any liability, loss, cost, damage or expense arising from or relating to any use of this document other than for its intended purpose on this project.

This drawing shall be read in conjunction with all other relevant drawings, specifications and associated documentation. Any discrepencies, errors or omissions are to be reported to the originator before proceeding with work.

All dimensions are to be checked on site by the contractor prior to proceeding with any work.

AU?
The Courtyard, Royal Mill 17 Redhill St
Manchester, M4 5BA
architectureunknown.co.uk
info@architectureunknown.co.uk
0789 401 2780

Sheet:
PROPOSED ELEVATIONS

Client:
SORAYA GILL

Project:
7 BRAYTON AVENUE, M20 5LP

Drawn by:	Date:	Size:
PS	MAR 2026	A1
Checked by:	Date:	
AU	SEP 2026	
Scale:	Drawing no.	Rev:
1 : 50	25.204.402	P1

0 1 2 3
SCALE 1 : 50