
GREAT BRIDGEWATER

CHEPSTOW STREET

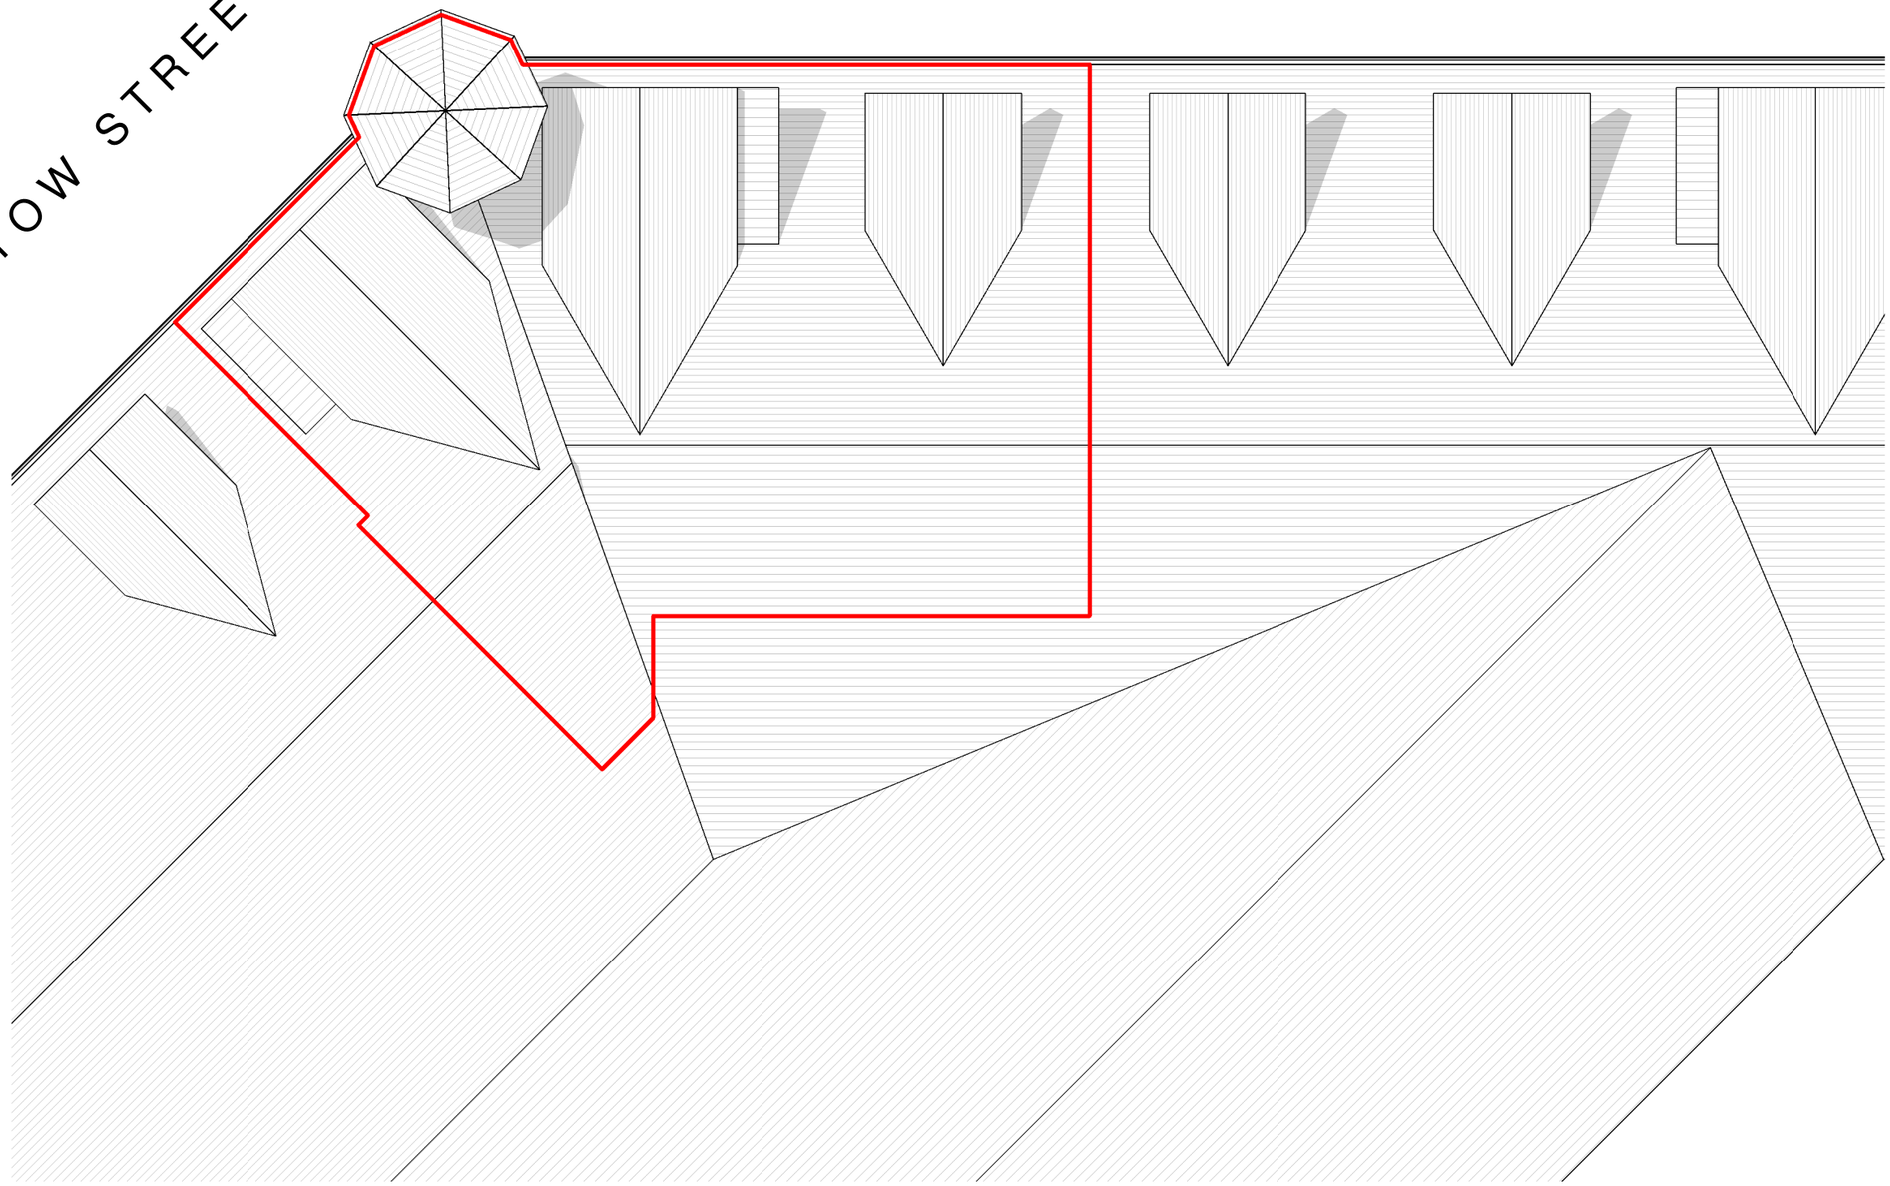

0 1 2 3 4m

1:100

create it studios
Architects

General Notes

The Architect shall have no responsibility for any use made of this document other than for that which it was prepared and issued.
All dimensions should be checked on site.
To be read in conjunction with all other Consultant's drawings.
The Architect to be immediately notified of any discrepancies.
Copyright on this drawing retained by the Architect.

LEGEND

Site Boundary

No.	Date	Dwn	Chk	App	Revision or reason for issue
P1	08/09/26	AK		SH	Initial Issue

Create It Studios Architects
3 Stevenson Square,
Manchester M1 1DN
info@createitstudios.co.uk

Client

Michael Atkins - Fierce Publications Ltd

Project Title

Chepstow House, Chepstow Street, Manchester, M1 5JF

Scale

1 : 100 @ A3

Drawing Title

Existing Roof Plan

Drawing Number
A1650(01)AP004

Drawing Status
Preliminary

P1