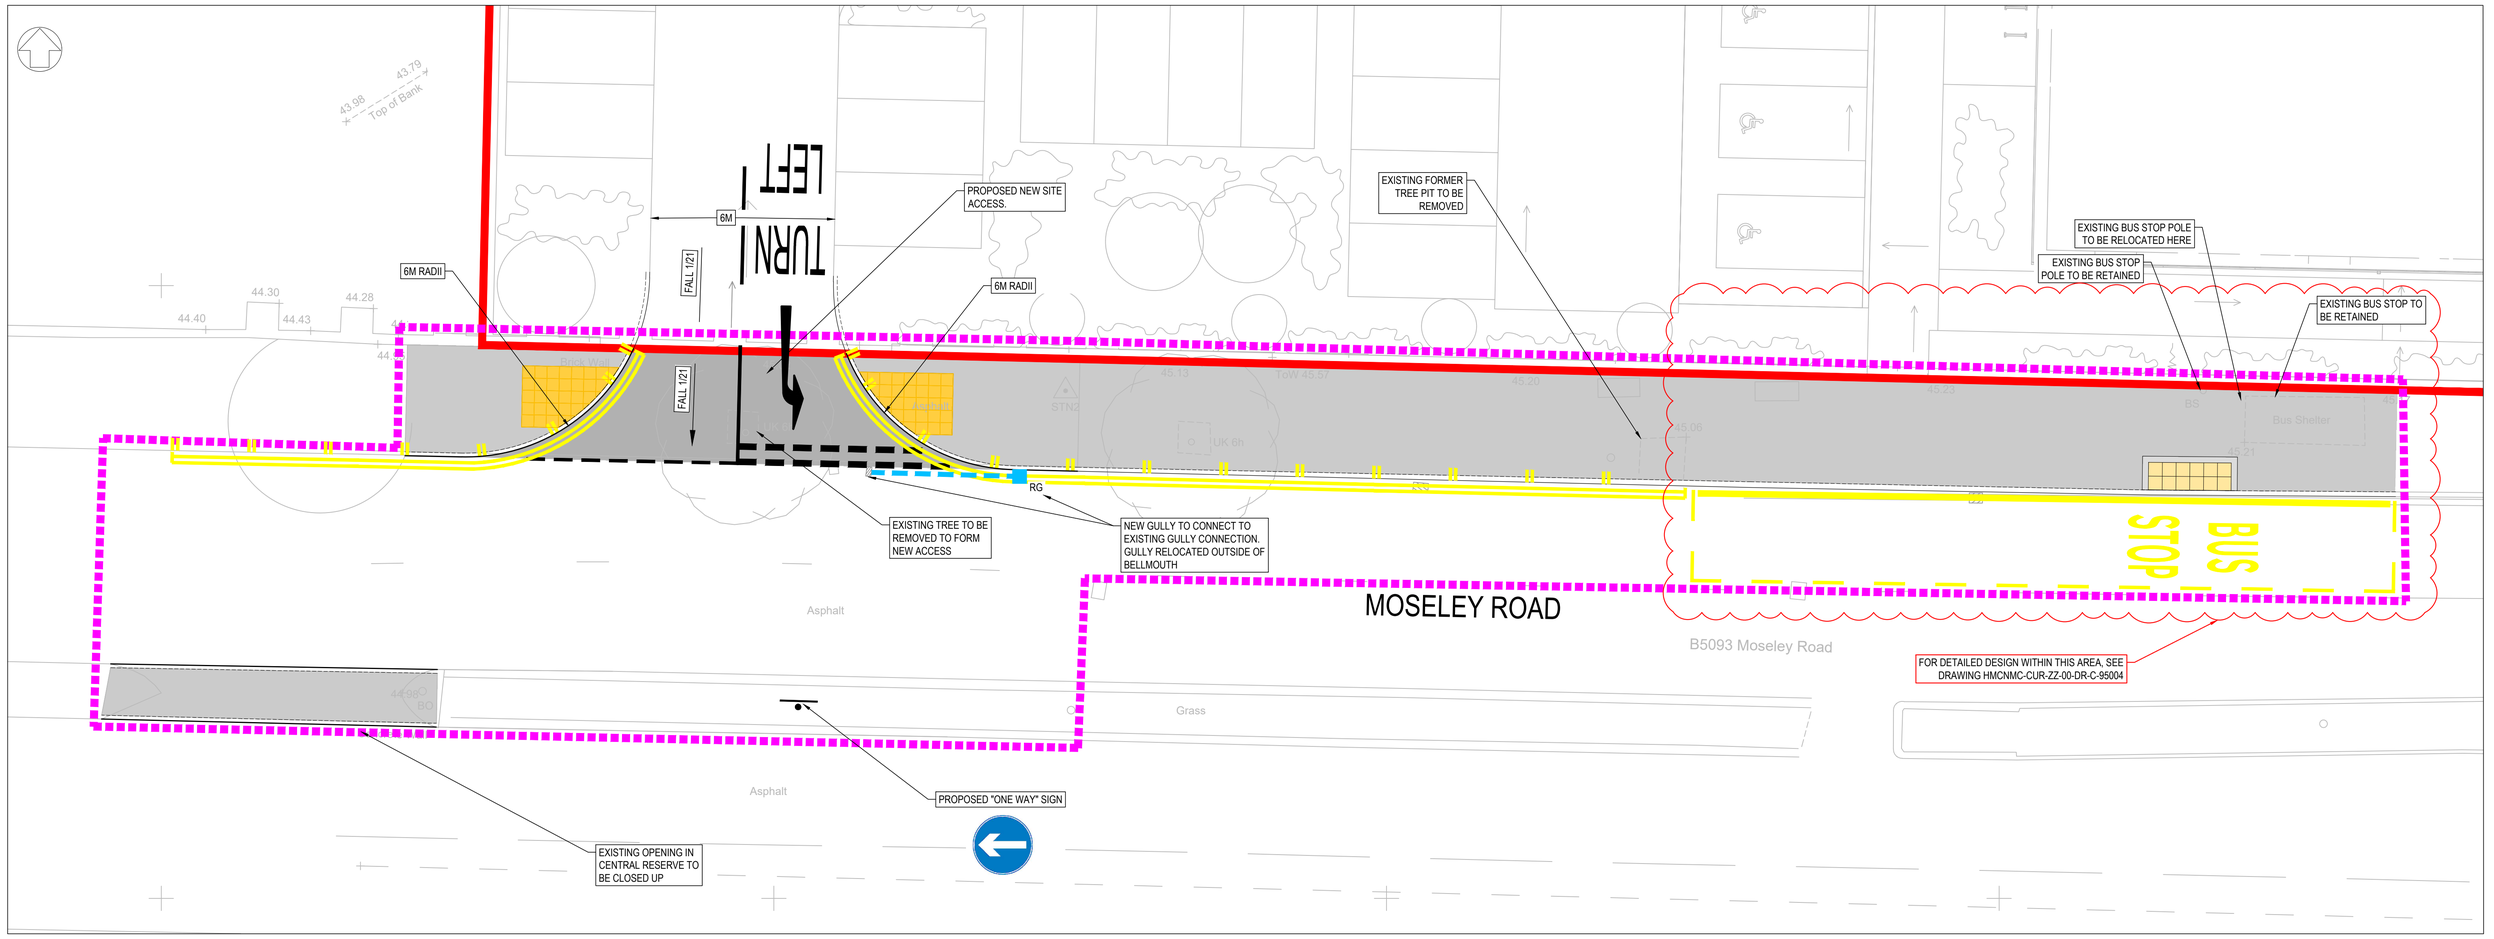


KEY

- SITE BOUNDARY
- SECTION S278 BOUNDARY
- PROPOSED CARRIAGEWAY
- PROPOSED FOOTWAY
- PROPOSED TACTILE PAVING
- PROPOSED BUS STOP
- PROPOSED KERBLINE
- RG — PROPOSED ROAD GULLY
- PROPOSED GULLY CONNECTION - TO CONNECT TO EXISTING GULLY CONNECTION

DRAWING BASED ON:

TOPOGRAPHICAL SURVEY
- 74193MCUG-01 TOPOGRAPHICAL & GPR SURVEY DATED MARCH 2025

ARCHITECT'S PLANS
- MCNMC-GDA-V1-S1-DR-A-1002 P07 PROPOSED SITE PLAN

TRANSPORT PLANNING
- 87546-CUR-XX-00-D-TP-75001 P05 ACCESS ARRANGEMENT PLAN

GENERAL NOTES:

1. THIS DRAWING IS TO BE READ IN CONJUNCTION WITH ALL RELEVANT ARCHITECTS AND ENGINEERS DRAWINGS AND SPECIFICATIONS.
2. DO NOT SCALE THIS DRAWING. ALL DETAILS AND DIMENSIONS ARE TO BE CHECKED BY THE CONTRACTOR PRIOR TO COMMENCEMENT OF CONSTRUCTION. ANY DISCREPANCIES TO BE REPORTED TO THE ENGINEER.
3. ALL DIMENSIONS ARE IN METRES UNLESS OTHERWISE NOTED.
4. THE CONTRACTOR IS RESPONSIBLE FOR VERIFYING THE ACCURACY OF THE TOPOGRAPHICAL SURVEY AND UNDERTAKING ADDITIONAL SURVEYS FOR VALIDATION PURPOSES.
5. ALL WORKS TO BE AGREED AND APPROVED BY THE LOCAL AUTHORITY PRIOR TO COMMENCING ON SITE.
6. ANY DAMAGE TO THE EXISTING HIGHWAY DURING CONSTRUCTION TO BE MADE GOOD BY CONTRACTOR.
7. HIGHWAY BOUNDARY EXTENTS TO BE CONFIRMED BY MCC COUNCIL.
8. ROAD SAFETY AUDITED WILL BE REQUIRED TO ASSESS THE PROPOSED WORKS.
9. ALL WORKS PROPOSED TO EXISTING HIGHWAY WILL BE SUBJECT TO A SECTION S278 AGREEMENT WITH OLDHAM COUNCIL AND NO WORKS SHALL START UNTIL FULL TECHNICAL APPROVAL HAS BEEN GRANTED.
10. REFER TO TSRGD 2016 FOR DIAG NUMBERS
11. ALL NEW TRAFFIC SIGNPOSTS TO BE INSTALLED AS PER SPECIFICATION SHOWN ON CURRENT MCC STANDARD DETAILS AND CURRENT MCC SPECIFICATION DOCUMENT DEVELOPMENT STANDARD SPECIFICATION FOR STREET LIGHTING WORKS.
12. ALL NEW TRAFFIC SIGNS TO BE INSTALLED IN LINE WITH CURRENT TSRGD AND DFT TRAFFIC SIGN MANUALS AND MOUNTED WITH MINIMUM HEAD CLEARANCE OF 2.4M
13. NEW TRAFFIC REGULATION ORDERS (TROS) ELEMENTS SHOWN ON THIS PLAN ARE SUBJECT TO CHANGE DEPENDING ON THE OUTCOME OF THE TRO PROCESS. THE CONTRACTOR MUST VERIFY WITH THE MCC ENGINEER THE REQUIREMENTS AND EXTENTS OF TRO ELEMENTS PRIOR TO THEM BEING INSTALLED

1:200 0 5m 10m 15m 20m

1:1 0 10 20 30 40 50 60 70 80 90 100

Rev:	Description:	Date:	By:	Chkd:
P06	UPDATED TO TfGM COMMENTS	05/08/26	JC	HS
P05	UPDATED TO 3RD TECHNICAL REVIEW COMMENTS AND TRO OFFICER COMMENTS	26/06/26	HS	HS
P04	UPDATED TO 2ND TECHNICAL REVIEW COMMENTS	12/06/26	HS	HS
P03	UPDATED TO 1ST TECHNICAL REVIEW COMMENTS	05/06/26	HS	HS
P02	"TURN-LEFT" LINING UPDATED AS PER STAGE 2 RSA COMMENT	27/04/26	HS	HS
P01	FIRST ISSUE	13/03/26	ATL	HS

Curtins
Merchant Exchange, 17-19 Whitworth Street West, Manchester, M1 5WG
0161 236 2394
manchester@curtins.com
www.curtins.com
Civils & Structures • Transport Planning • Environmental • Infrastructure • Geotechnical • Conservation & Heritage • Principal Designer
Birmingham • Bristol • Cambridge • Cardiff • Douglas • Dublin • Edinburgh • Glasgow • Kendal • Leeds • Liverpool • London • Manchester • Nottingham

Status: SUITABLE FOR INTERNAL REVIEW / COMMENT — S3

Project: HAWTHORN MEDICAL CENTRE

Drg Title: SECTION 278 GENERAL ARRANGEMENT

Drawn By	Designed By	Checked By
ATL	ATL	HS
	Date: 13/03/2026	Scales @ A1: 1:100

Project No - Originator - Function - Spatial - Form - Discipline - Number: HMCNMC - CUR - ZZ - 00 - DR- C - 95000

Revision: P06

\\ma-fs-1\Projects\087001 - 088000\87546 - Hawthorn Medical Centre\04-Production\04-Models-Drawings\CC-ADP\S\