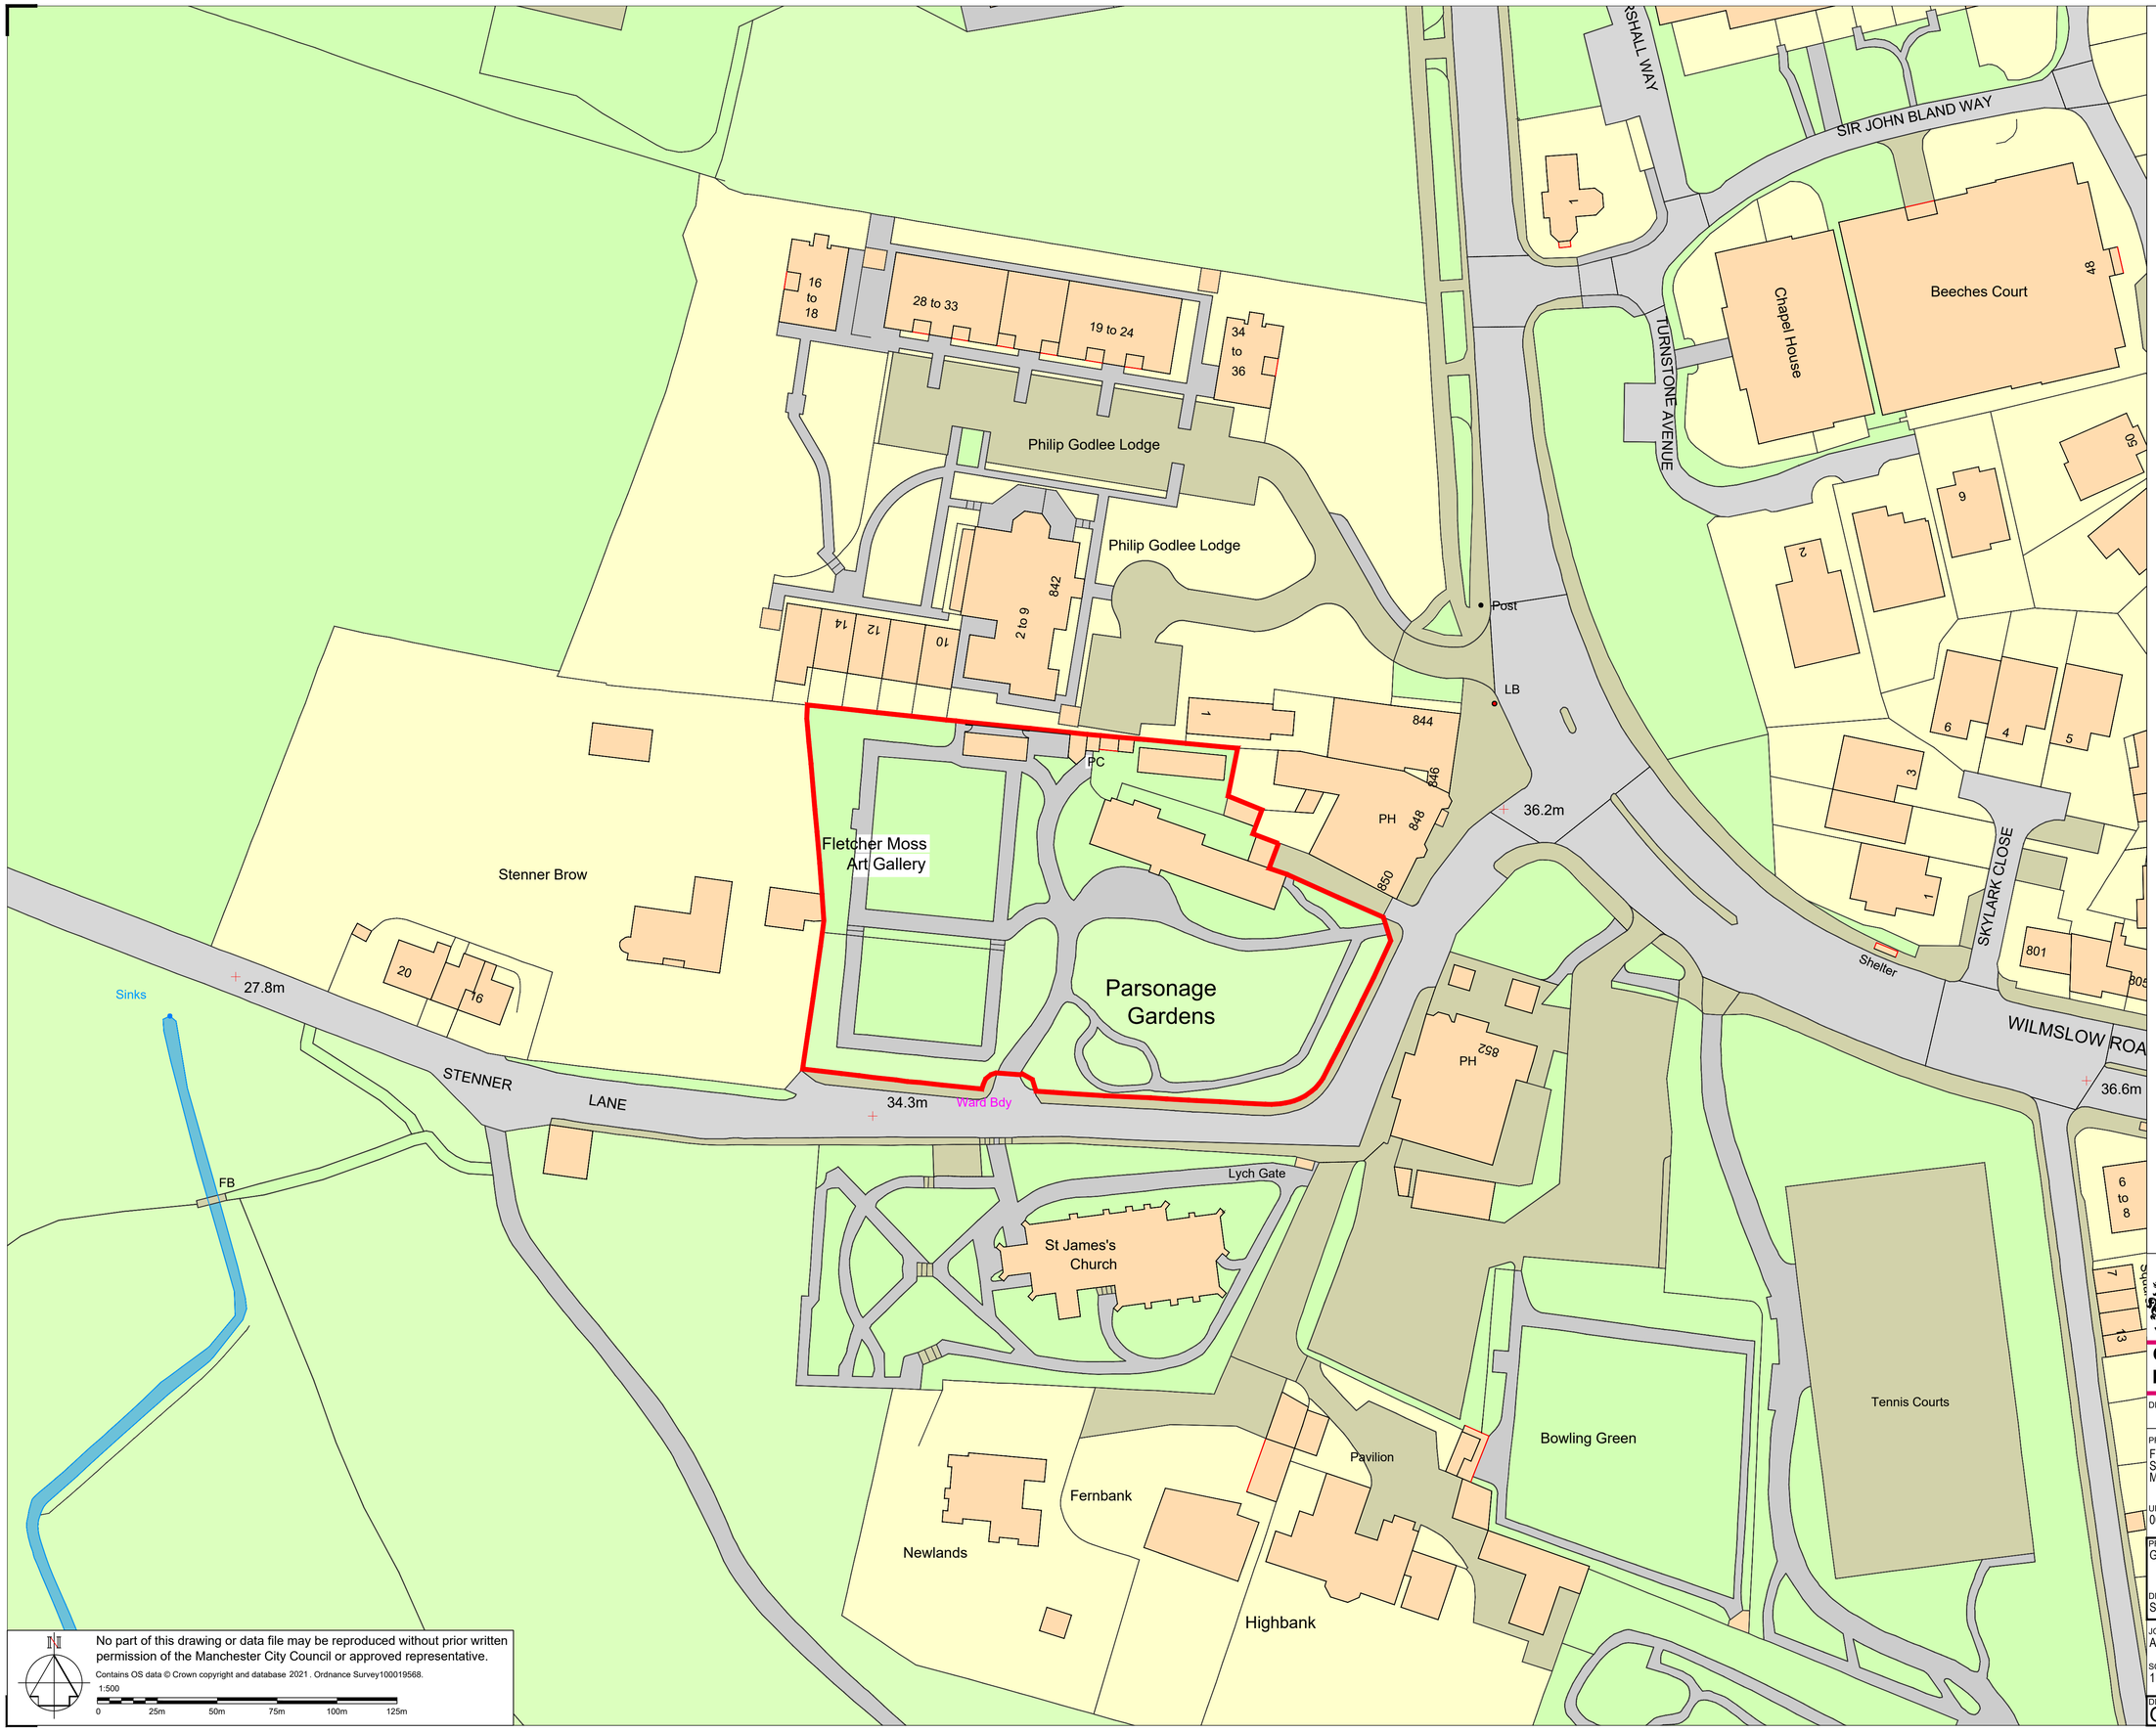


LEGEND:

= Site Boundary

Please note: Exact boundary to be determined on-site

NOTES

1. All dimensions are in millimetres unless otherwise stated
2. This drawing is to be read with all other relevant documentation
3. Do not scale from this drawing, all measurement data should be taken directly from the model

No part of this drawing or data file may be reproduced without prior written permission of the Manchester City Council or approved representative.

Contains OS data © Crown copyright and database 2021 . Ordnance Survey100019568.

1:500

0 25m 50m 75m 100m 125m

MANCHESTER CITY COUNCIL

Capital Programmes Division

Manchester City Council
PO Box 532, Town Hall
Manchester
M60 2LA

DRAWING STATUS: PLANNING

PROPERTY TITLE
Fletcher Moss Old Parsonage Gardens
Stenner Lane, Didsbury
M20 2RQ

UPRN: 000077251283
DFE NO.: 0000

PROJECT TITLE
Greenhouse Demolition and Renewal

DRAWING TITLE
Site Plan - Proposed

JOB NO.	DATE	REV
AMP45727-2	30/09/2026	

SCALE	AUTHOR	CHECKED BY	APPROVED BY
1:500@A1	A Watson	JLK	JLK

DRAWING NO.
OPG-MCC-XX-XX-DR-A-0002