

| PURPOSE OF ISSUE | PLANNING |
|---|---|

Do not scale from this drawing. All information should be checked by the contractor on site before commencing work. Any discreprencies should be reported to the architect immediately. All rights are reserved and are not transferable. Unauthorised reproductions of this drawing are not permitted.

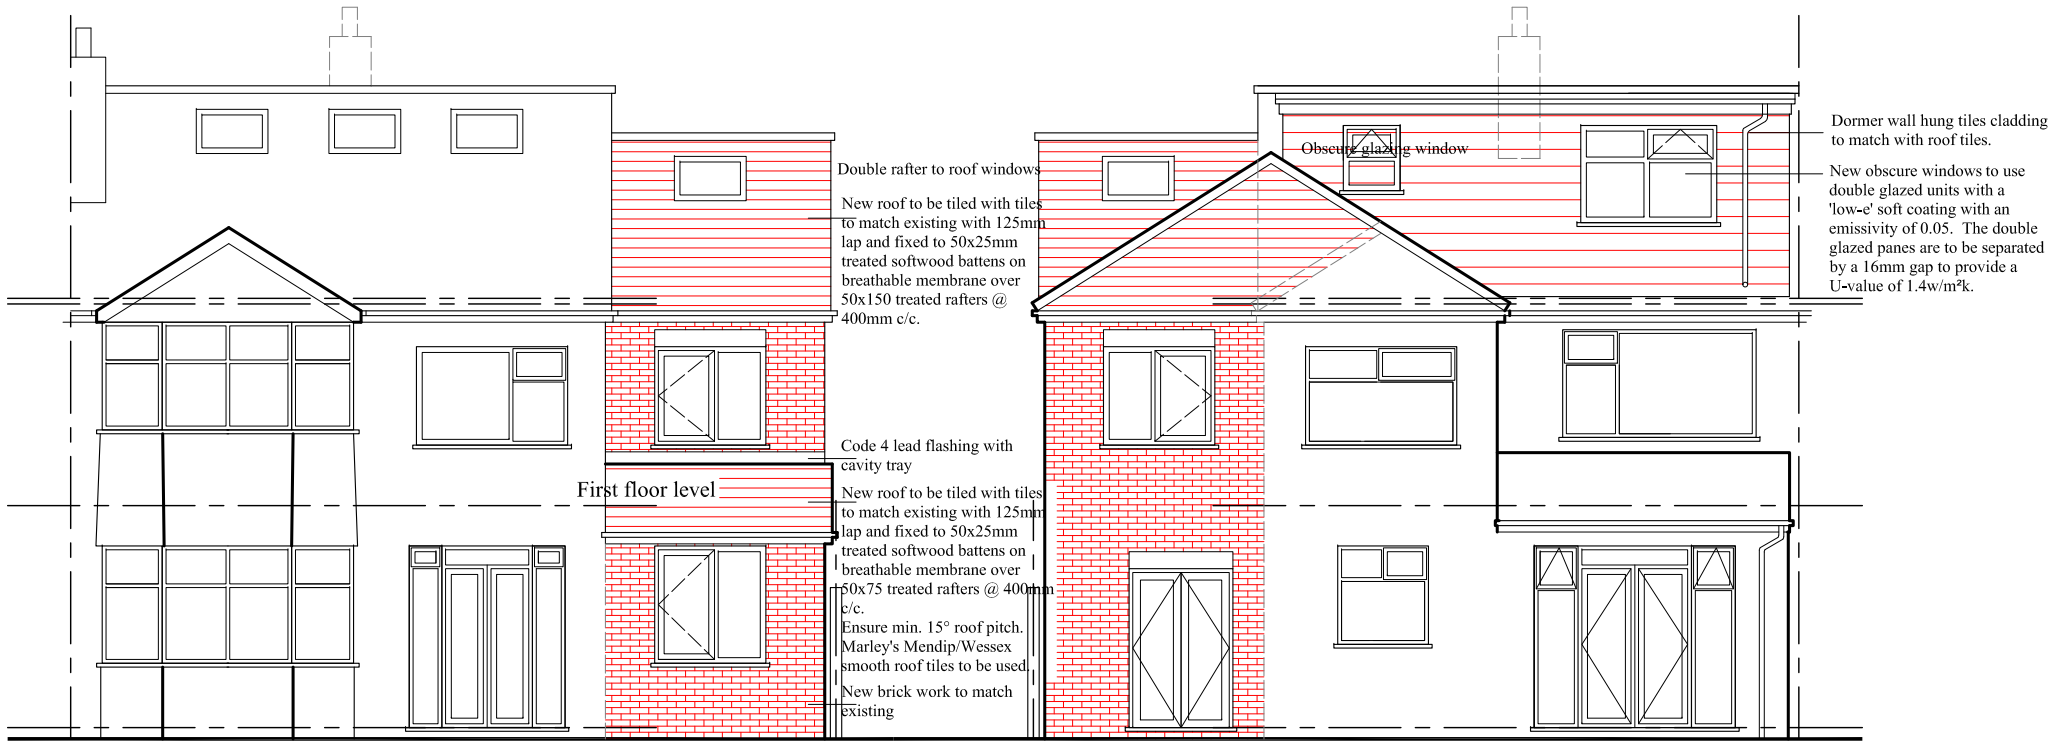


PROPOSED FRONT ELEVATION

PROPOSED REAR ELEVATION

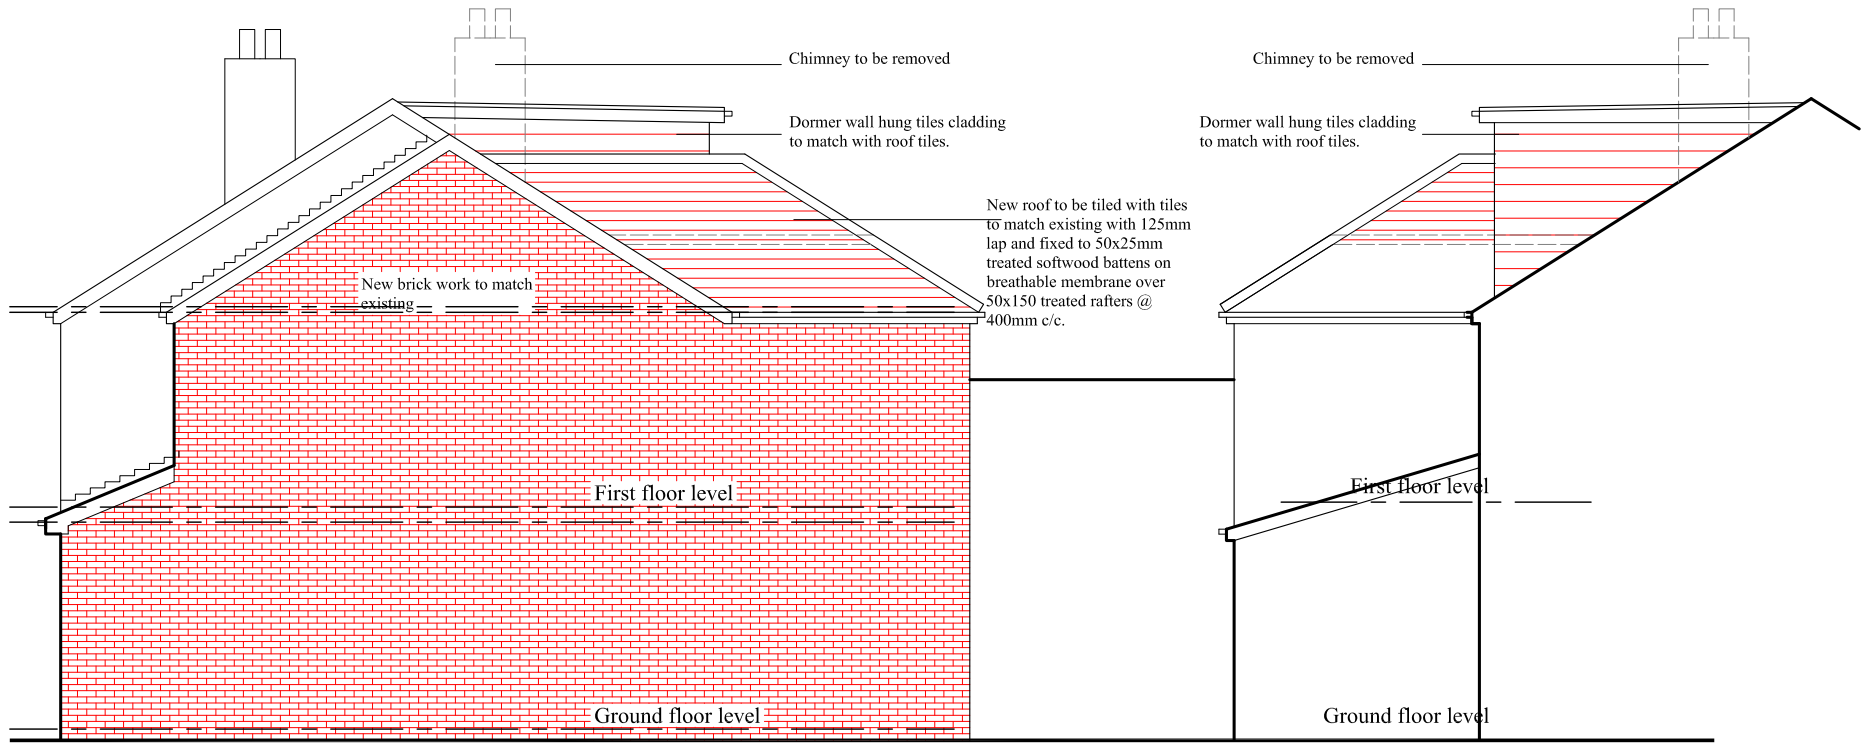


PROPOSED SIDE ELEVATION

PROPOSED SIDE ELEVATION

PROJECT
3 Stratton Road, Whalley Range

CLIENT
Mr. Nauman Mazhar

DRAWING TITLE
Proposed Elevation

| JOB No | DRAWING No | |
|---|---|---|
| - | NA-P03 | |
| SCALE | DATE | REVISION |
| 1:100@A3 | Sep. 2026 | - |

t: 0782 895 3405
e: nadesignandbuilds@gmail.com

na design