

PURPOSE OF ISSUE	PLANNING


Do not scale from this drawing. All information should be checked by the contractor on site before commencing work. Any discrepancies should be reported to the architect immediately. All rights are reserved and are not transferable. Unauthorised reproductions of this drawing are not permitted.

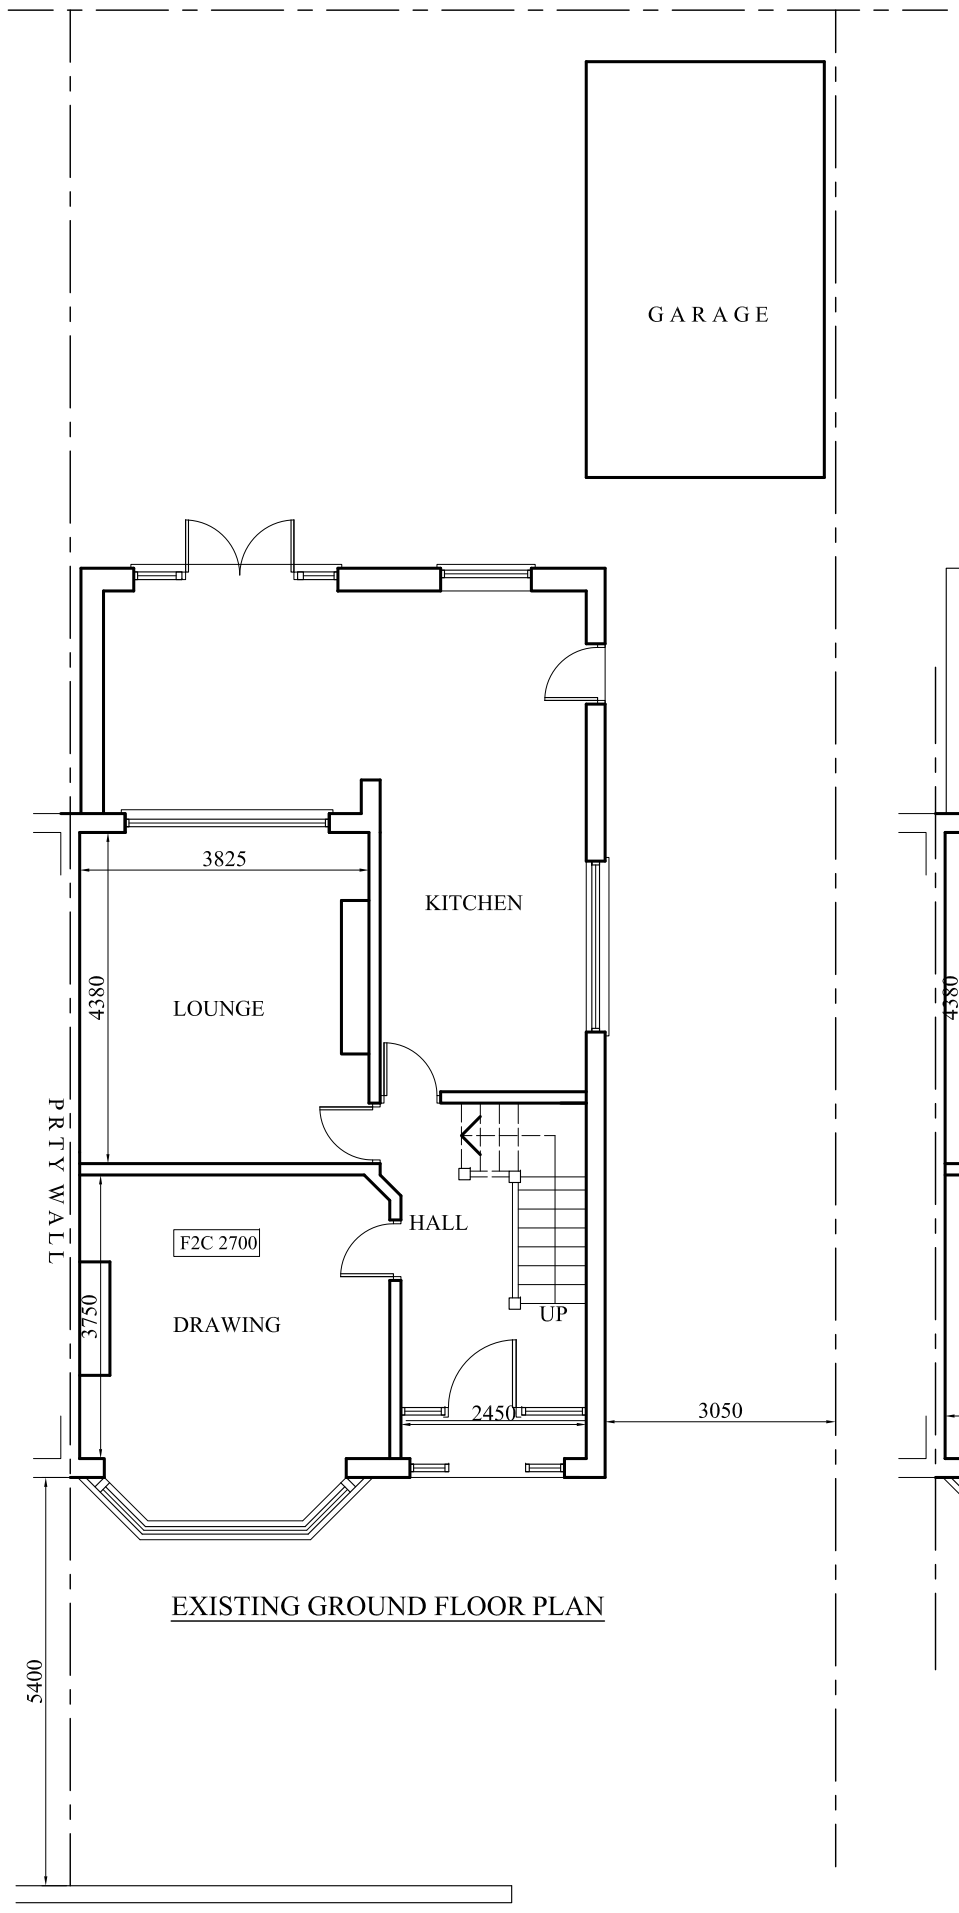


EXISTING GROUND FLOOR PLAN

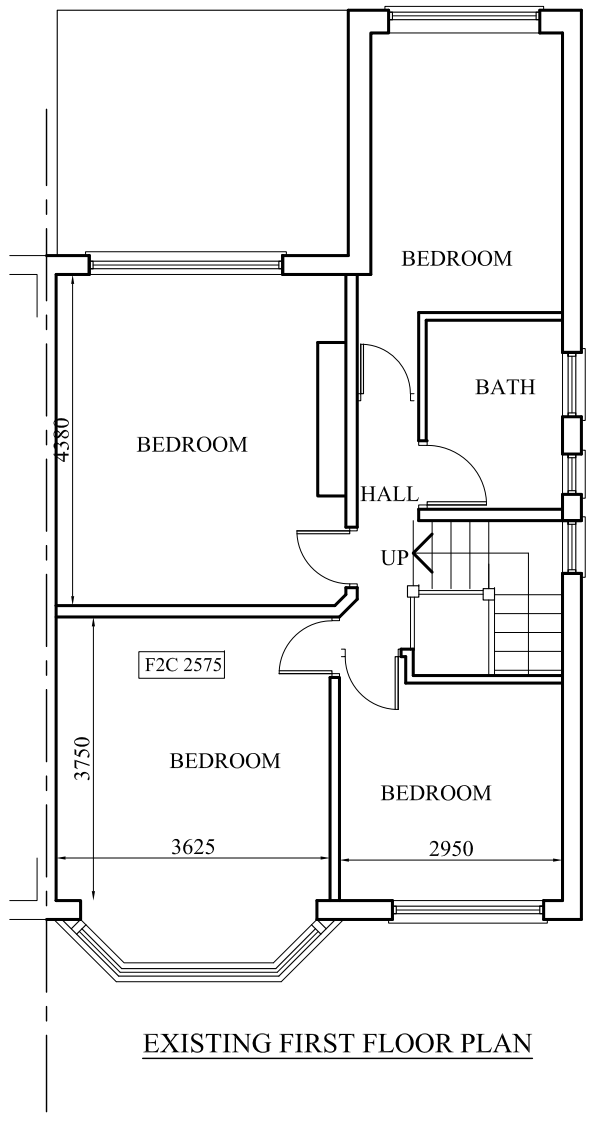


EXISTING FIRST FLOOR PLAN

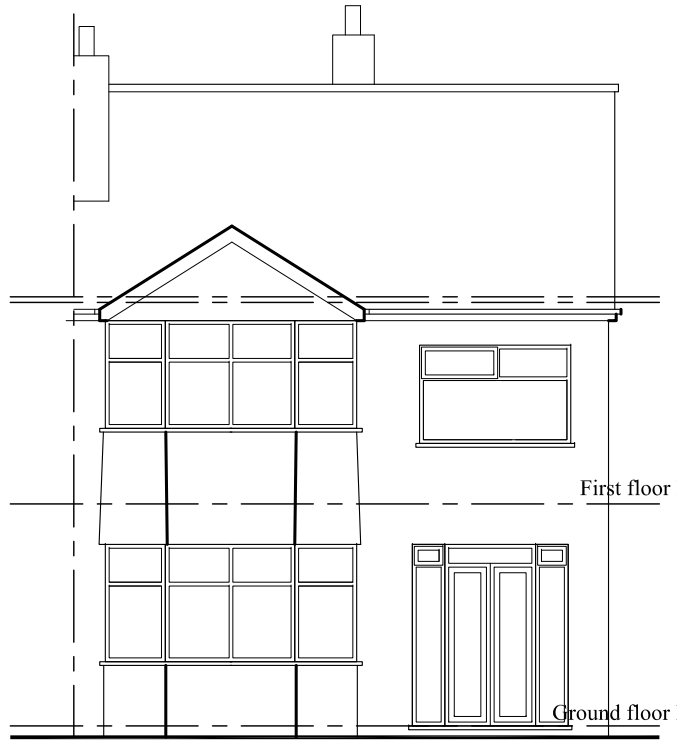


EXISTING FRONT ELEVATION

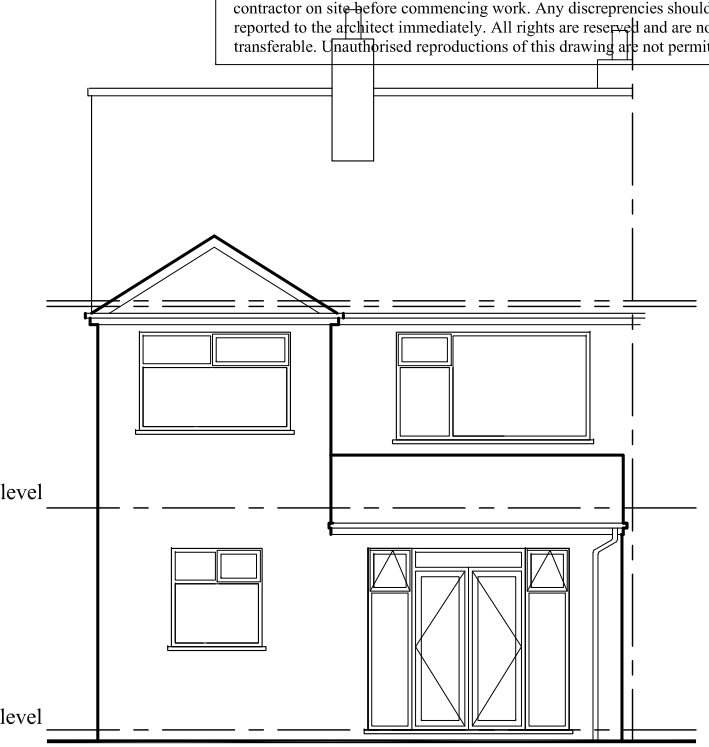

EXISTING REAR ELEVATION

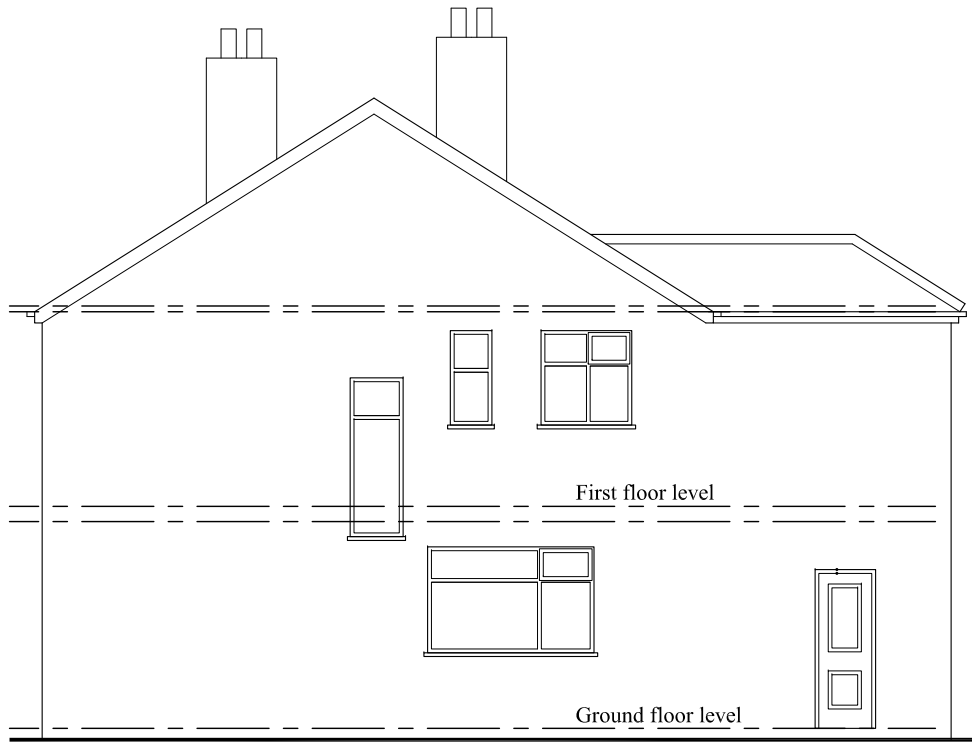

EXISTING SIDE ELEVATION

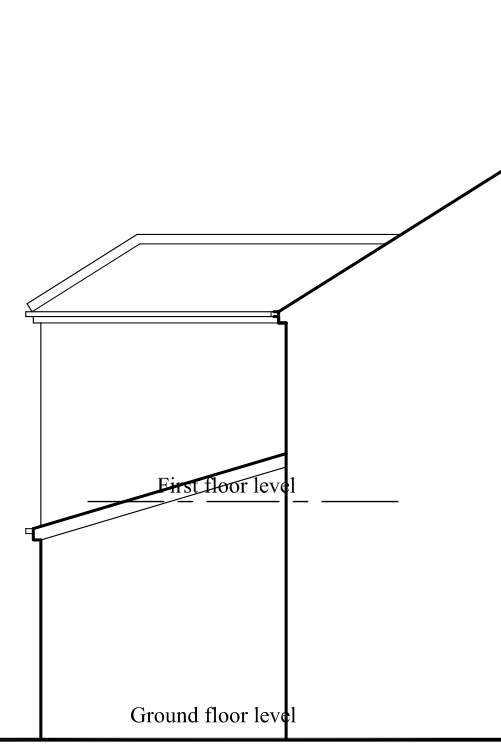

EXISTING SIDE ELEVATION

EXISTING SIDE ELEVATION

PROJECT
3 Stratton Road, Whalley Range

CLIENT
Mr. Nauman Mazhar

DRAWING TITLE
Existing plan

JOB No	DRAWING No
-	NA-P01

SCALE	DATE	REVISION
1:100@A3	Sep. 2026	-

t: 0782 895 3405
e: nadesignandbuilds@gmail.com

na design