
ALL WINDOWS TO BE TIMBER SASH WINDOWS.

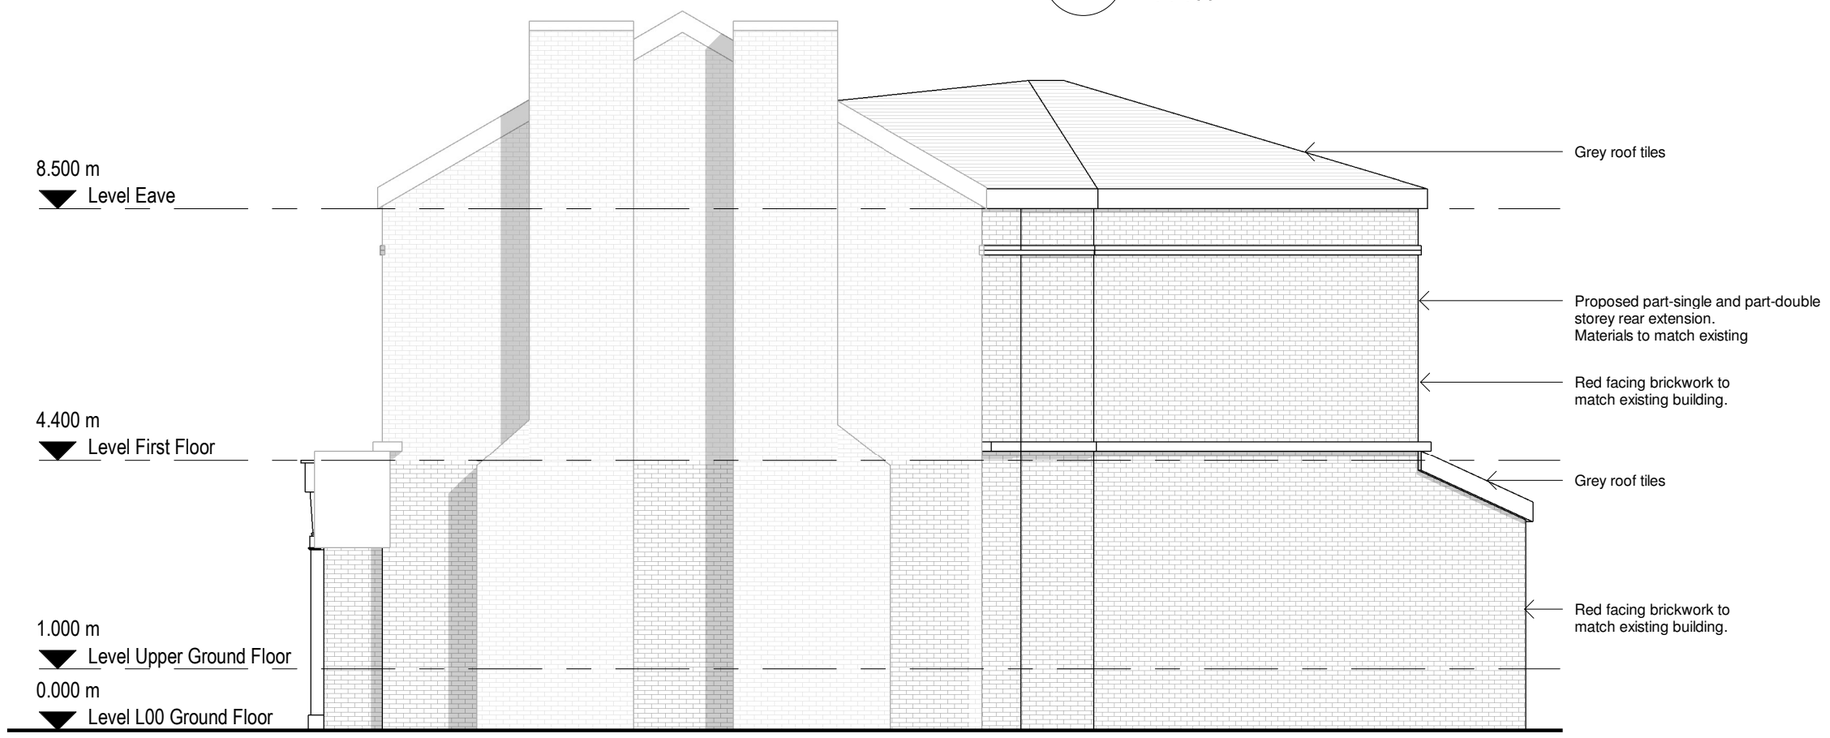

1 Proposed West Elevation
1 : 100



2 Proposed South Elevation
1 : 100

0 1 2 3 4m
1:100

General Notes

The Architect shall have no responsibility for any use made of this document other than for that which it was prepared and issued.

All dimensions should be checked on site. Do not scale from this drawing

To be read in conjunction with all other Consultant's drawings.

The Architect to be immediately notified of any discrepancies.

Copyright on this drawing retained by the Architect.

No.	Date	Dwn	App	Revision or reason for issue
P6	15/06/2026	AK	SH	Amended Drawings
P5	22/05/2026	AK	SH	Amended Drawings
P4	15/05/2026	AK	SH	Amended Drawings
P3	03/10/2025	SA	SH	Amended FF Layout & Basement
P2	08/08/2025	AK	SH	Amended Drawings
P1	14/07/2025	SA	SH	Initial Issue

Client
Sunil Khullar

createitstudios ...leave an impression
Create It Studios (NW) Ltd
3 Stevenson Square,
Manchester
M1 1DN
info@createitstudios.co.uk

Project Title
119 Withington Road, Whalley Range, Manchester, M16 8EB

Scale / North Point
1 : 100

Drawing Title
Proposed Elevations

Drawing Number
A1616(02)AP004

Revision
P6

Drawing Status
Preliminary