
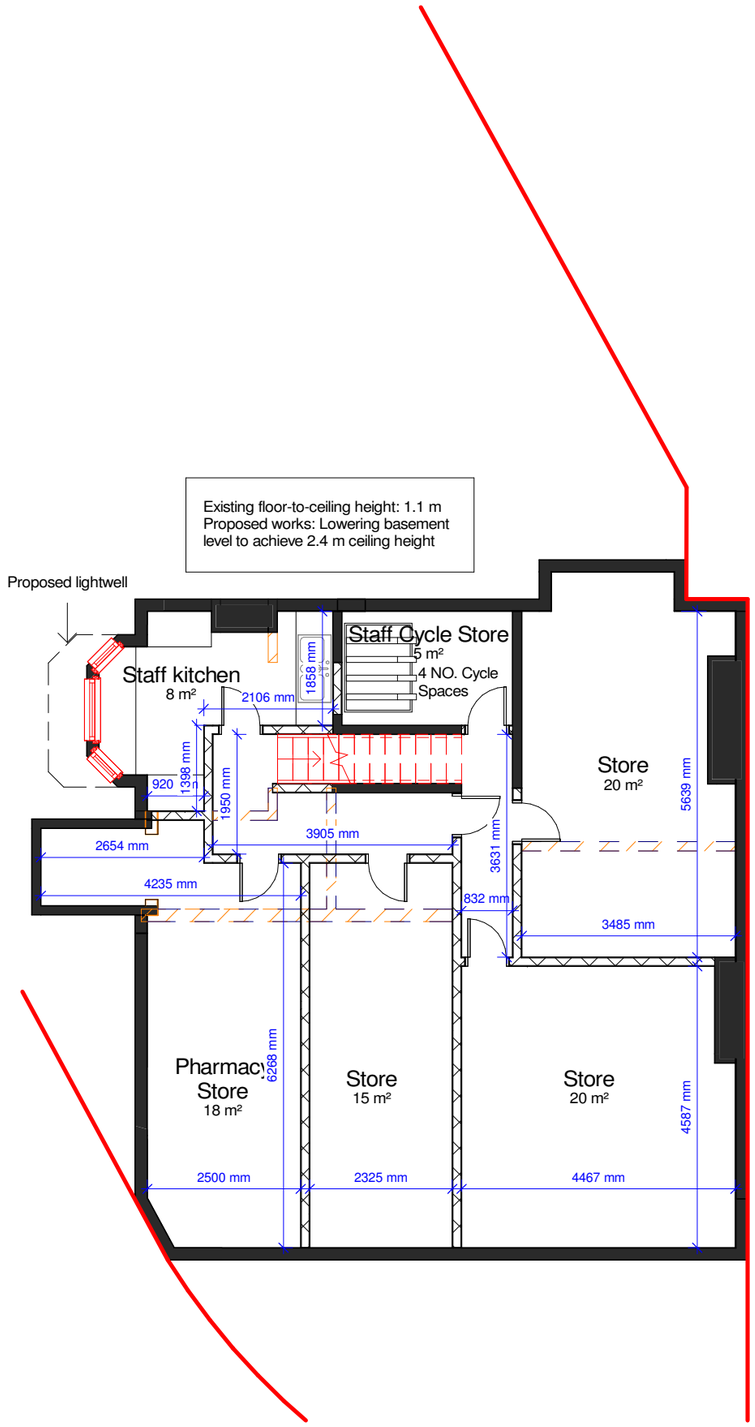


1 Proposed Basement Floor Plan

1 : 100

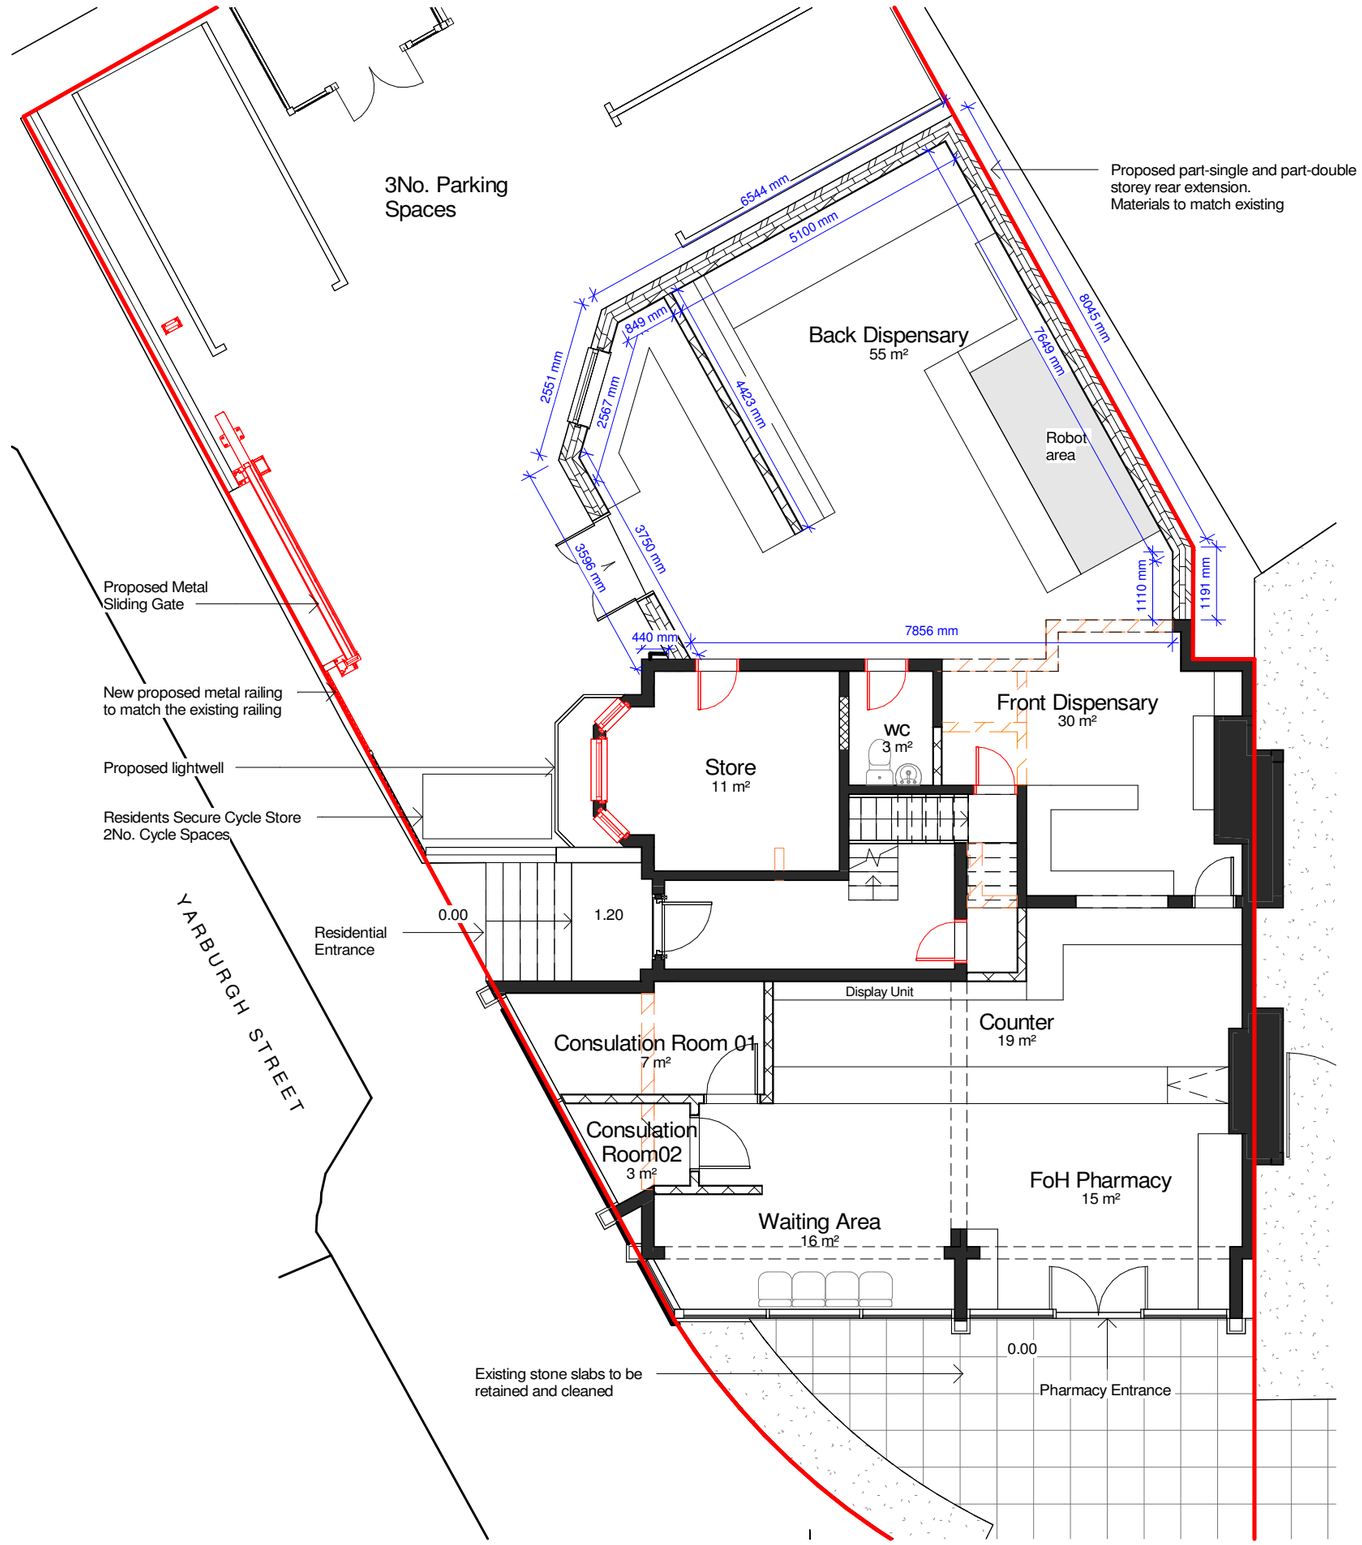

2 Proposed Ground Floor Plan

1 : 100

0 1 2 3 4m

1:100

General Notes

The Architect shall have no responsibility for any use made of this document other than for that which it was prepared and issued.

All dimensions should be checked on site. Do not scale from this drawing

To be read in conjunction with all other Consultant's drawings.

The Architect to be immediately notified of any discrepancies.

Copyright on this drawing retained by the Architect.

LEGEND

Site Boundary

Total Ground Floor Area	148sqm
Total Basement Floor Area	103sqm



Residents Cycle Store
Secure External Bicycle Storage Shed



Staff Cycle Store
Internal Semi-vertical Cycle Rack

No.	Date	Dwn	App	Revision or reason for issue
P11	01/10/2026	AK	SH	Amended Bin Store
P10	23/07/2026	AK	SH	Amended Drawings
P9	18/06/2026	AK	SH	Amended Metal Gate
P8	15/06/2026	AK	SH	Amended Drawings
P7	22/05/2026	AK	SH	Amended Drawings
P6	15/05/2026	AK	SH	Amended Drawings
P5	03/10/2025	SA	SH	Amended FF Layout & Basement
P4	18/09/2025	SA	SH	Amended GF & Basement
P3	01/09/2025	SA	SH	Amended BoH and FoH
P2	07/08/2025	AK	SH	Amended Drawings
P1	14/07/2025	SA	SH	Initial Issue

Client

Sunil Khullar

createitstudios ...leave an impression

Create It Studios (NW) Ltd
3 Stevenson Square,
Manchester
M1 1DN

info@createitstudios.co.uk

Project Title

119 Withington Road, Whalley Range, Manchester, M16 8EB

Scale / North Point

1 : 100

Drawing Title

Proposed Floor Plans

Drawing Number

A1616(02)AP002

Revision

P11

Drawing Status

Preliminary