PLANS 2 EXTEND

PROJECT:
SINGLE STOREY WRAP AROUND EXTENSION

ADDRESS:
22 HILL CRESCENT
MANCHESTER
M9 8EX

CLIENT: OWEN JONES AND ASTA BAREIKYTE

Drawing No. P2E20052026

PLANNING PURPOSE DRAWINGS

SCALE: 1:500 - PAGE SIZE A4


Date: 17/09/2026
checked by: Chris
Drawn by: Spencer

dra
Plan

[redacted]

EXISTING SITE PLAN

N

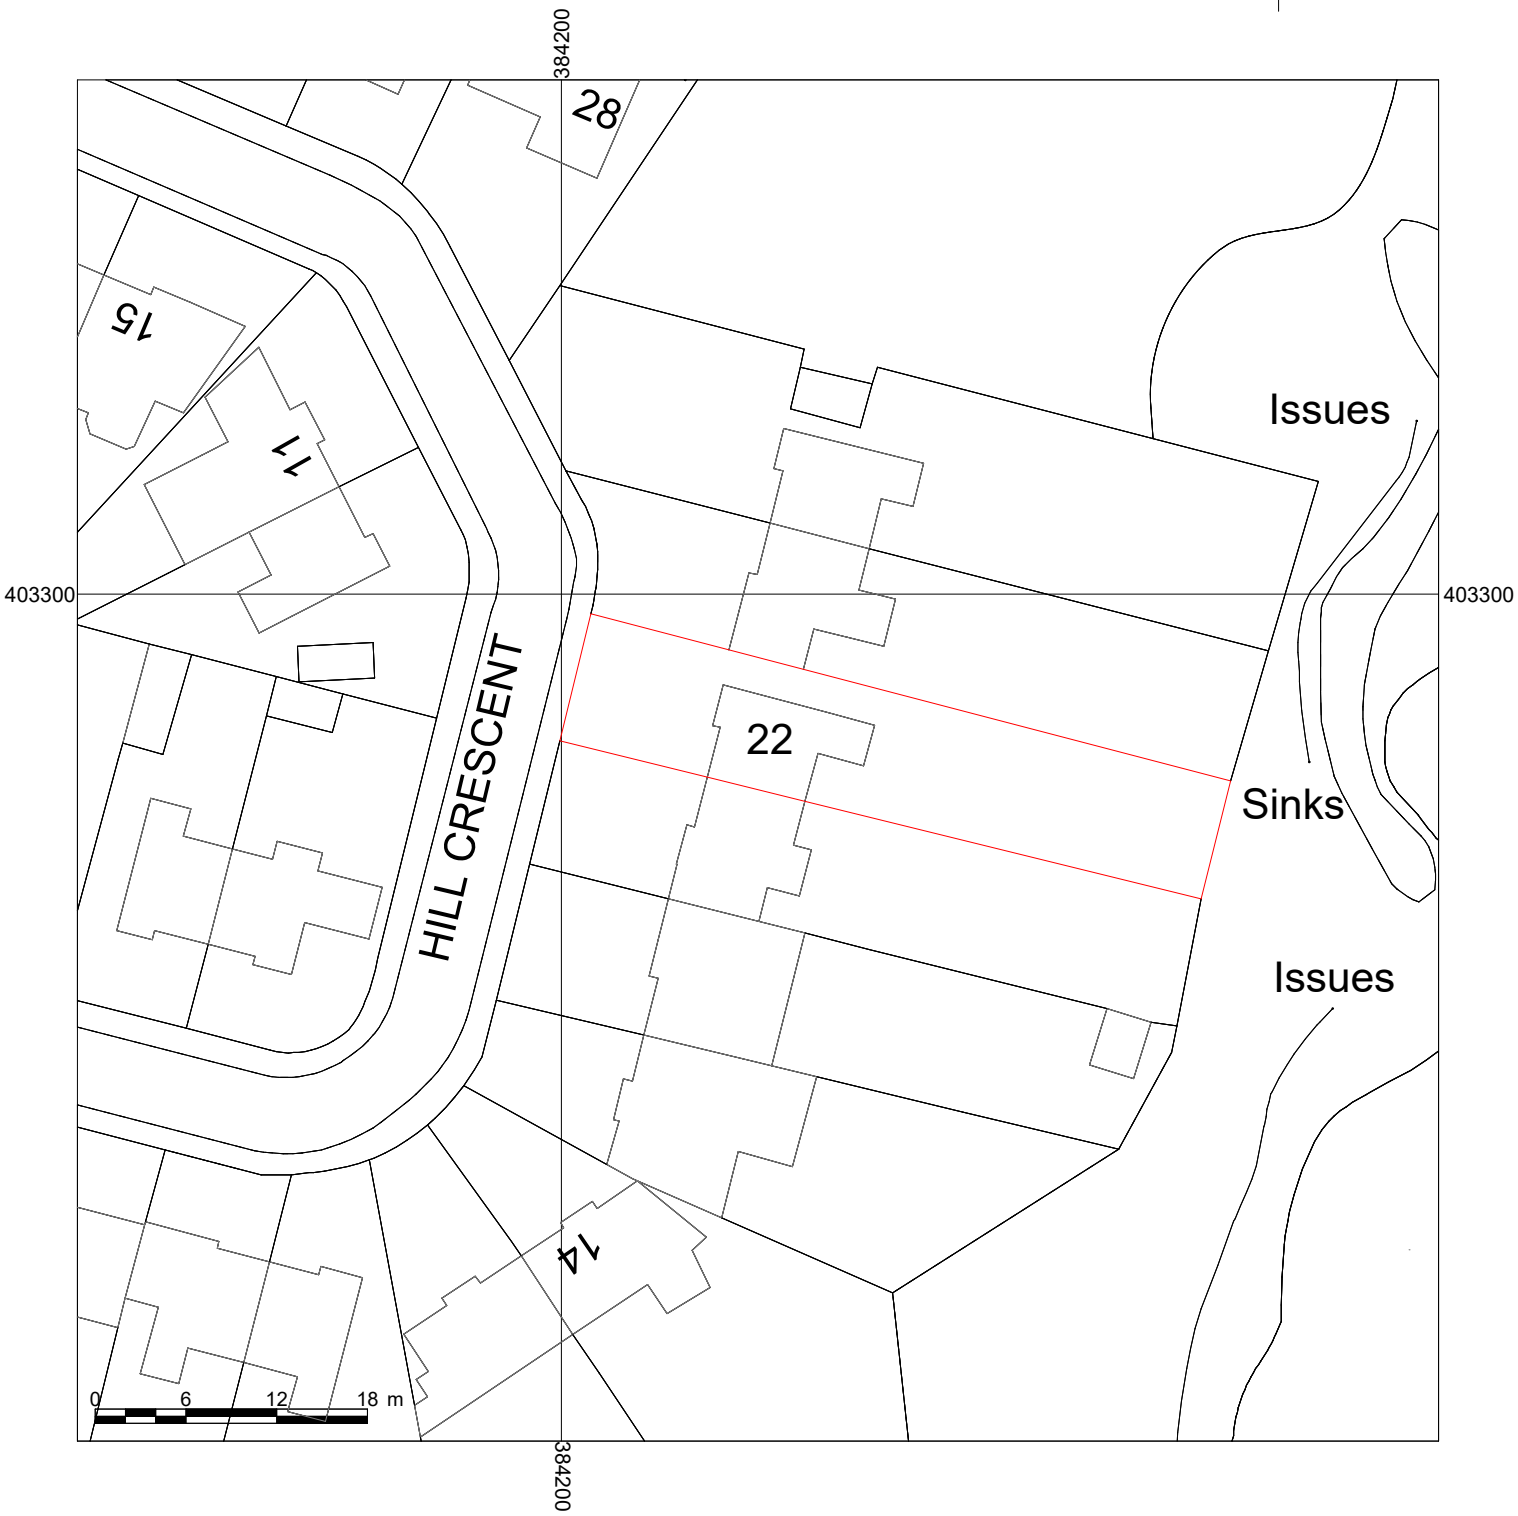

0 20 40 60 80

0 10 20 m

Metres