





862 Kingsway

1 Gasworth Ave

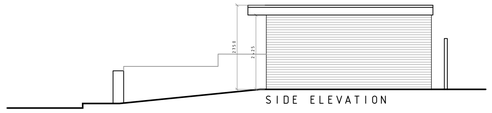


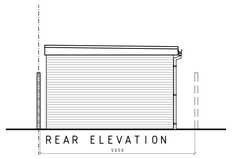


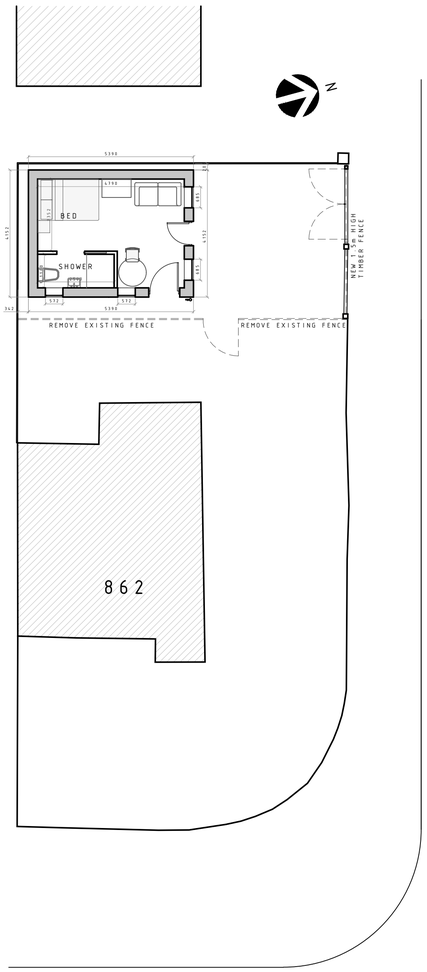

GAWSWORTH AVENUE

## GROUND FLOOR PLAN

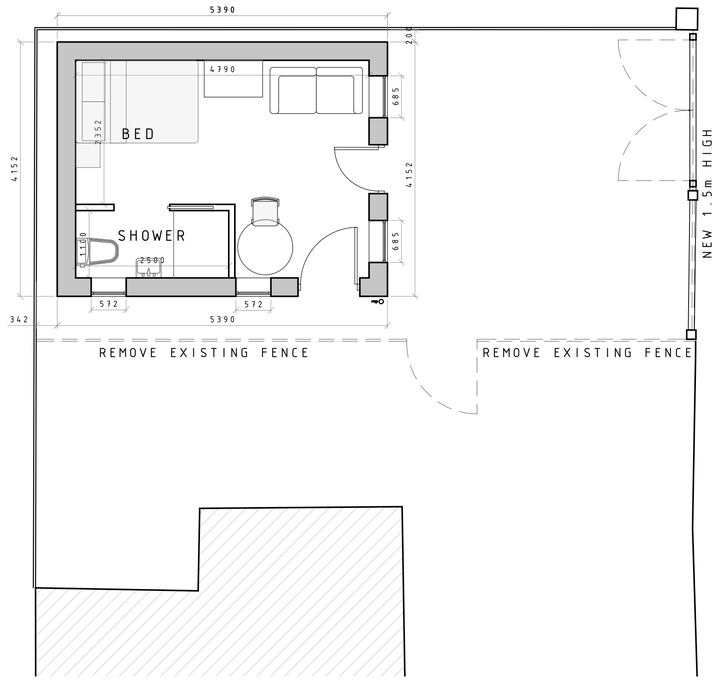

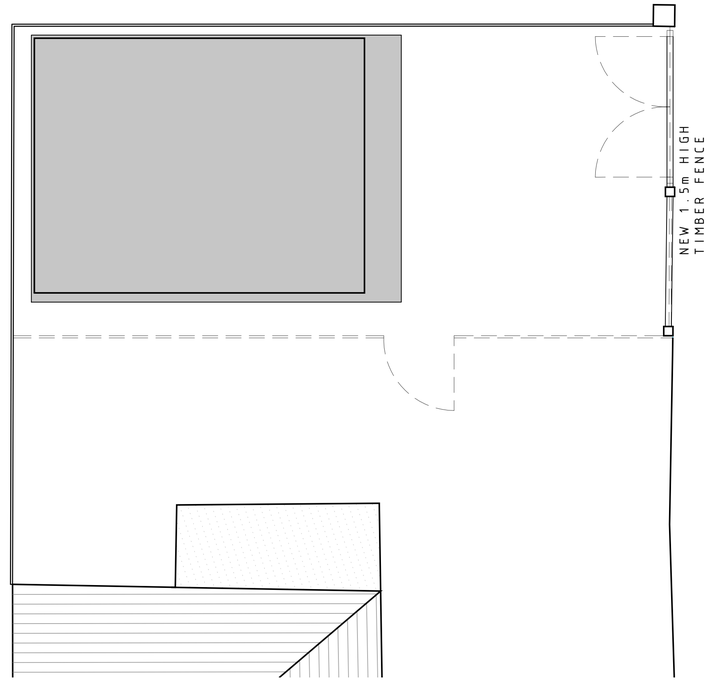
## ROOF PLAN




KINGSWAY

# SITE PLAN

SCALE 1:50

SCALE 1:100

| | | | |
|---|---|---|---|
| D | FENCE HEIGHT UPDATED | – | 24.08.26 |
| C | PROPOSAL UPDATED | – | 24.08.26 |
| B | PROPOSAL UPDATED | – | 29.07.26 |
| A | FIRST ISSUE | – | 18.04.26 |
| AMENDMENTS | | I | DATE |

ADDRESS
862 KINGSWAY
MANCHESTER
M20 5WG

SUBJECT
GARDEN BUILDING
PROPOSED PLANS AND ELEVATIONS

CLIENT
MR M.KHAN

DATE 18.04.2026
SCALE 1:50 – PLANS
1:100 – ELEVS
1:100 – SITE

| JOB No. | DRG No. | AMENDMENT |
|---|---|---|
| 2604 | 03 | D |