
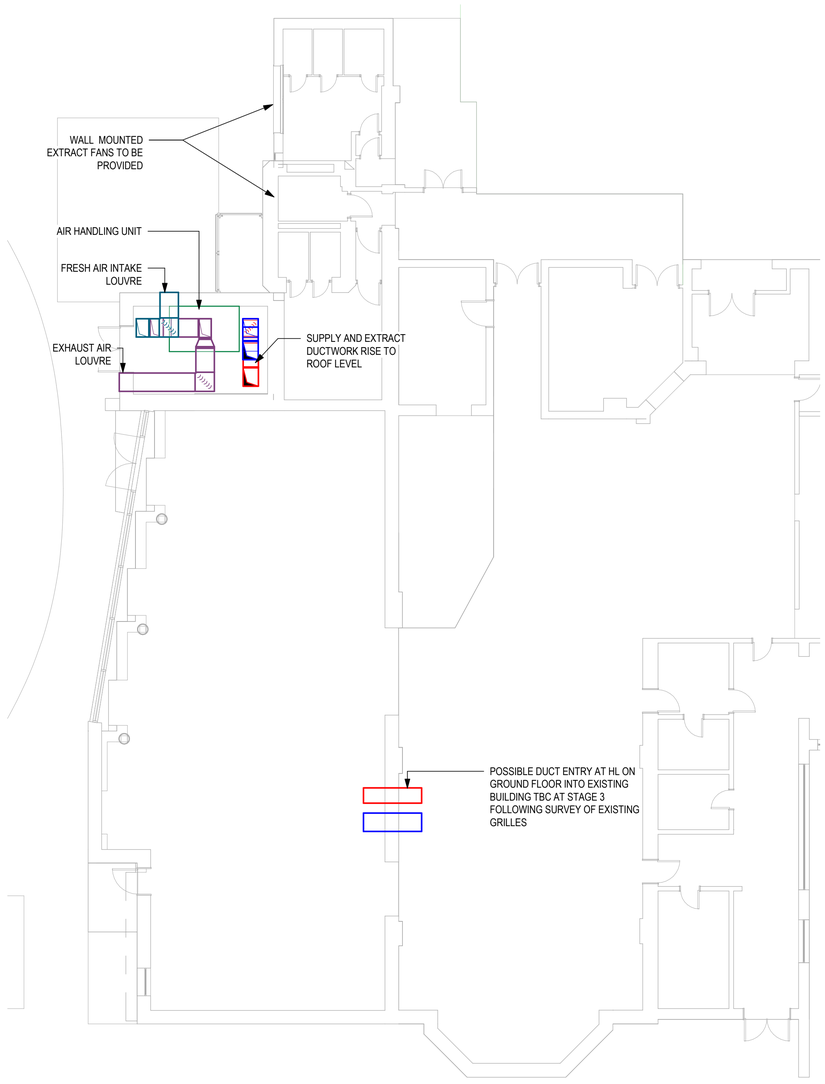


1 | 57 Ventilation Ground Floor

SCALE : 1 : 100

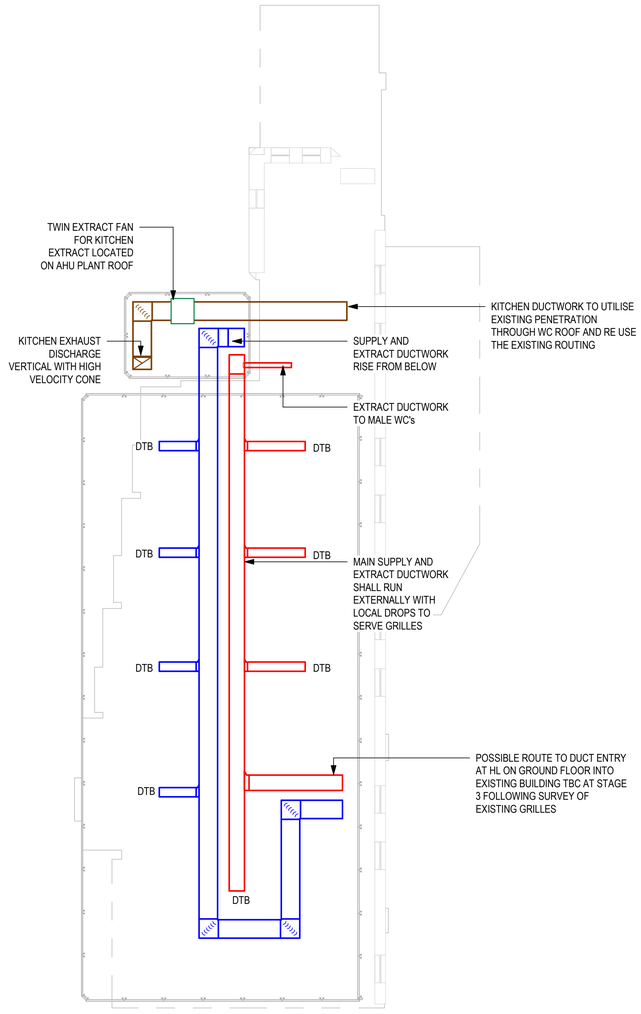

2 | 57 Ventilation First Floor

SCALE : 1 : 100

THIS DRAWING IS INDICATIVE AND REPRESENTS ONLY THE DESIGN INTENT, THE CONTRACTOR MUST PRODUCE FULLY CO-ORDINATED WORKING/INSTALLATION DRAWINGS AS REFERRED TO IN THE CONTRACT DOCUMENTATION

NOTES

1. THIS DRAWING IS INDICATIVE AND REPRESENTS ONLY THE DESIGN INTENT. THE CONTRACTOR MUST PRODUCE FULLY COORDINATED WORKING/INSTALLATION DRAWINGS AS REFERRED TO IN THE CONTRACT DOCUMENTATION.
2. DO NOT SCALE FROM THIS DRAWING. READ IN CONJUNCTION WITH ARCHITECT & STRUCTURAL ENGINEERS CURRENT CONSTRUCTION DRAWINGS, SPECIFICATION & ALL OTHER RELEVANT INFORMATION. FOR FULL SETTING OUT DETAILS REFER TO ARCHITECTS DRAWINGS.
3. ALL DIMENSIONS ARE IN MILLIMETRES UNLESS STATED OTHERWISE. ALL DIMENSIONS TO BE CHECKED ON SITE PRIOR TO ORDERING MATERIALS AND COMMENCEMENT OF WORKS.
4. DRAWINGS TO BE READ IN CONJUNCTION WITH SPECIFICATION, DOCUMENTATION, DRAWINGS & ALL RELEVANT BRITISH STANDARD DOCUMENTS.
5. ALL SERVICES SHOULD BE LABELLED TO BS 1710.
6. ALL DUCTWORK TO BE MANUFACTURED & INSTALLED TO DW/144 SPECIFICATION.
7. ALL BRANCHES TO INCORPORATE MULTI-BLADE TYPE VOLUME CONTROL DAMPERS.
8. REFER TO MECHANICAL SCHEDULES FOR EQUIPMENT DETAILS.
9. ALL DUCTS PASSING THROUGH CAVITY BARRIERS TO INCORPORATE FIRE DAMPER WITH ACCESS DOOR ON BOTH SIDES OF BARRIER.
10. ALL EQUIPMENT SHALL BE INSTALLED TO THE MANUFACTURERS RECOMMENDATIONS.
11. DUCTWORK ROUTES ARE INDICATIVE ONLY AND EXACT ROUTES TO BE AGREED ON SITE AND FULLY COORDINATED WITH OTHER CEILING MOUNTED SERVICES.

LEGEND

(S)	SUPPLY DUCTWORK
(E)	EXTRACT DUCTWORK
(FA)	FRESH AIR INTAKE DUCTWORK
(EX)	EXHAUST DUCTWORK
SG	SUPPLY GRILLE
EG	EXTRACT GRILLE
DFA	DROP FROM ABOVE
RFB	RISE FROM BELOW
RTA	RISE TO ABOVE
DTB	DROP TO BELOW
DTLL	DROP TO LOW LEVEL
L/L	LOW LEVEL
H/L	HIGH LEVEL
CV	CEILING VOID

REV	DESCRIPTION	BY	CHK	APP	DATE
P01	STAGE 2 ISSUE	MT	PB	PB	AUG 26

Project Status:
STAGE 2

ENGINEERING POWERED BY THE PAST
BUILDING THE FUTURE
HARLEY HADDOW
124-125 Princes Street
Edinburgh
EH2 4AD
T 44 (0) 131 226 3331
www.harleyhaddow.com

Project: 317321

NMGH GALLERY RESTAURANT AND DELIVERY
~~AND DELIVERY~~
~~RESTAURANT~~

Drawing Title:
PROPOSED VENTILATION STRATEGY

Scale: A1	Date:	Engineer:
1 : 100	AUG 2026	MT

317321-HAH-XX-XX-D-M-05710 | P01