
Proposed Floor Plan

NMGH Gallery Restaurant and Servery

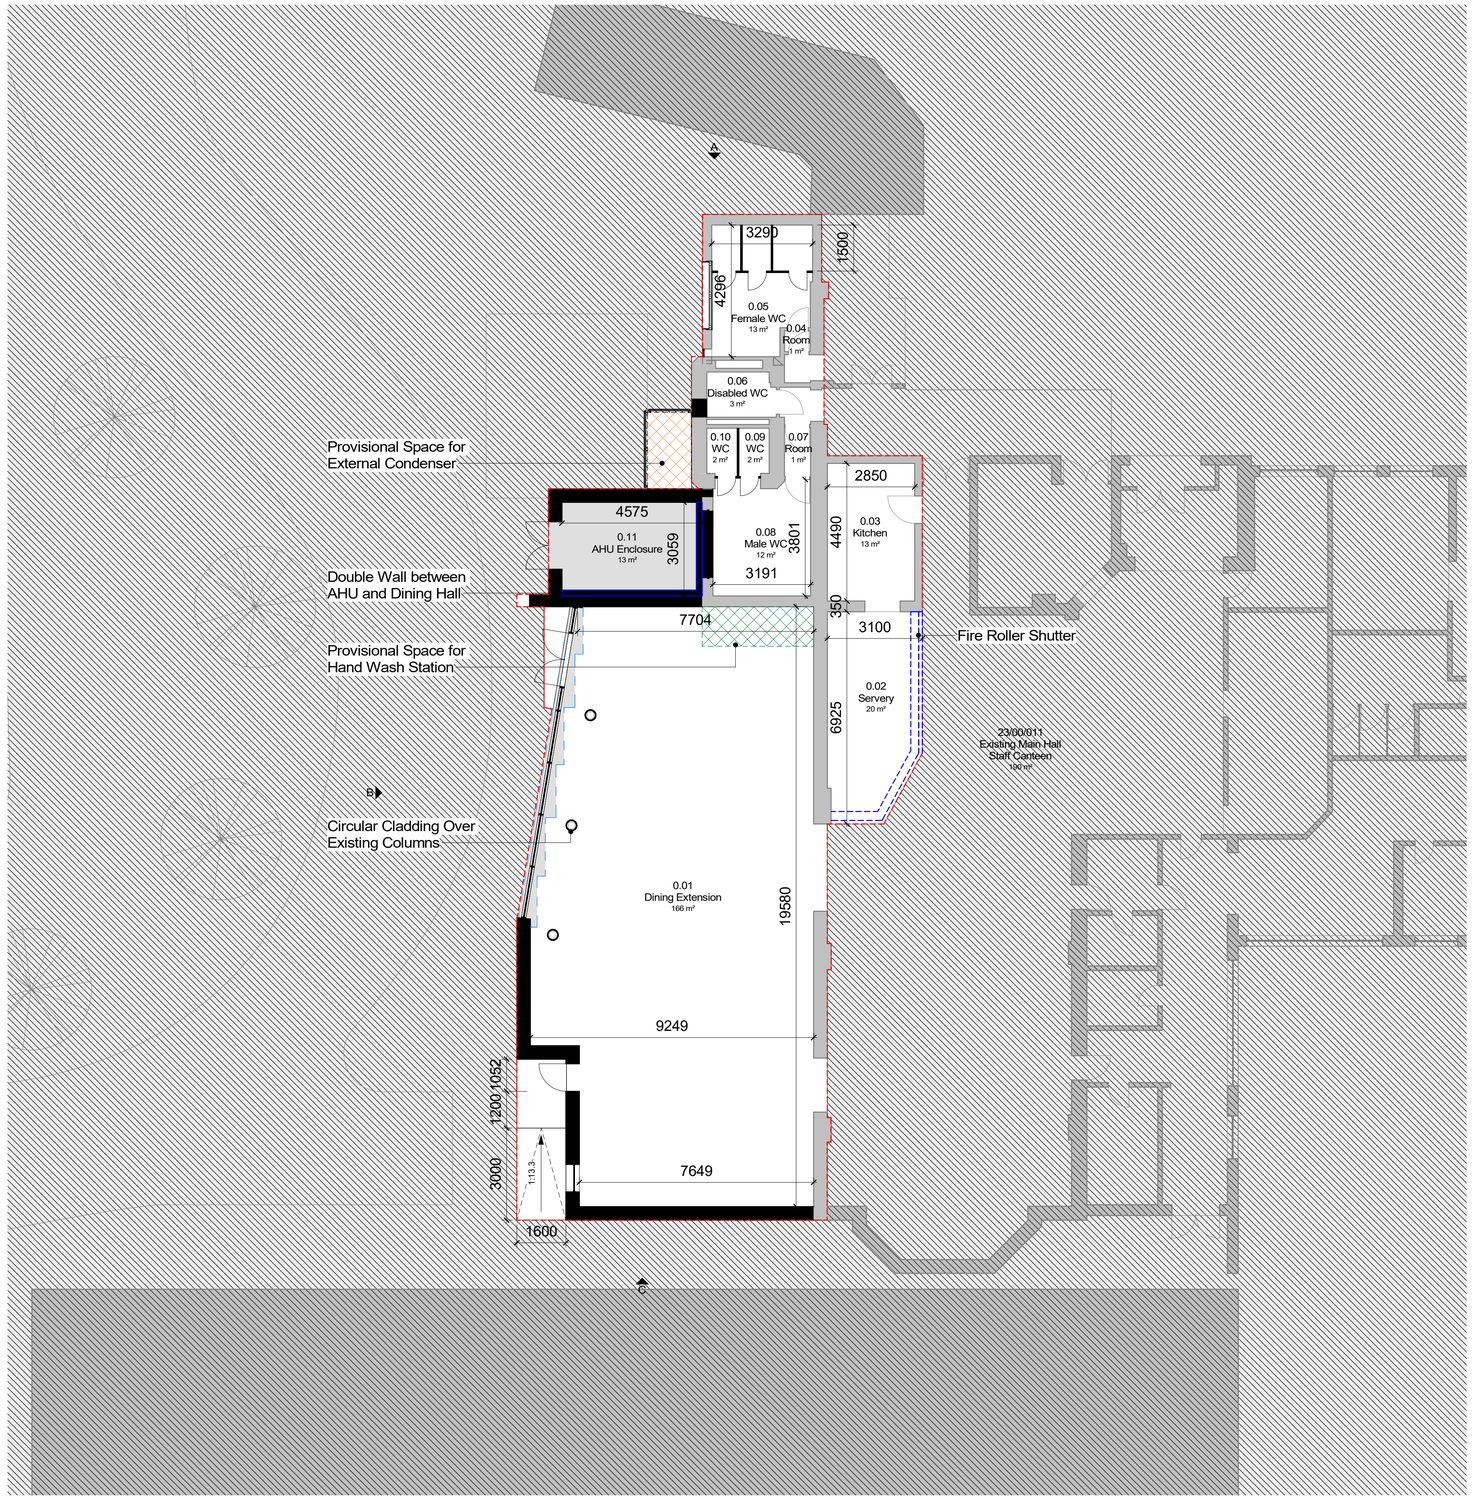

Room Schedule - Proposed		
Number	Name	Area
0.01	Dining Extension	166 m²
0.02	Servery	20 m²
0.03	Kitchen	13 m²
0.04	Room	1 m²
0.05	Female WC	13 m²
0.06	Disabled WC	3 m²
0.07	Room	1 m²
0.08	Male WC	12 m²
0.09	WC	2 m²
0.10	WC	2 m²
0.11	AHU Enclosure	13 m²
23/00/011	Existing Main Hall Staff Canteen	190 m²
		435 m²

General notes

- Extent of project scope of work
- Area not included in project scope of work
- Building fabric
- Existing Walls
- Proposed Walls / Infills
- Proposed Flooring Extension

Note:
Dimensions shown are indicative only and subject to verification upon completion of the measured survey.

Revision Schedule

P1	Draft Planning Pack	14/08/26
P2	Issued for Planning	21/08/26

DO NOT SCALE OFF DRAWINGS
REPORT ALL DISCREPANCIES
CHECK ALL DIMENSIONS ON SITE

© Copyright Murphy Philipps 2026
Prepared using Revit 2024

0 5 10 m

1:100 (@ A1)

S2 - Suitable for Information

MPA
MURPHY PHILIPPS ARCHITECTS

Proposed Floor Plan
at
NMGH Gallery Restaurant and Servery
for
Manchester University NHS Foundation Trust

3529 - MPA - A - 01101
REV:P2 -21/08/26
Scale: As indicated @ A1

MPA project number.: 3529
www.murphyphilipps.co.uk