

Existing Ground Floor Plan

NMGH Gallery Restaurant and Servery

Location Plan

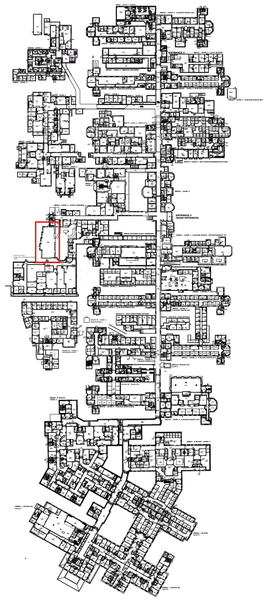

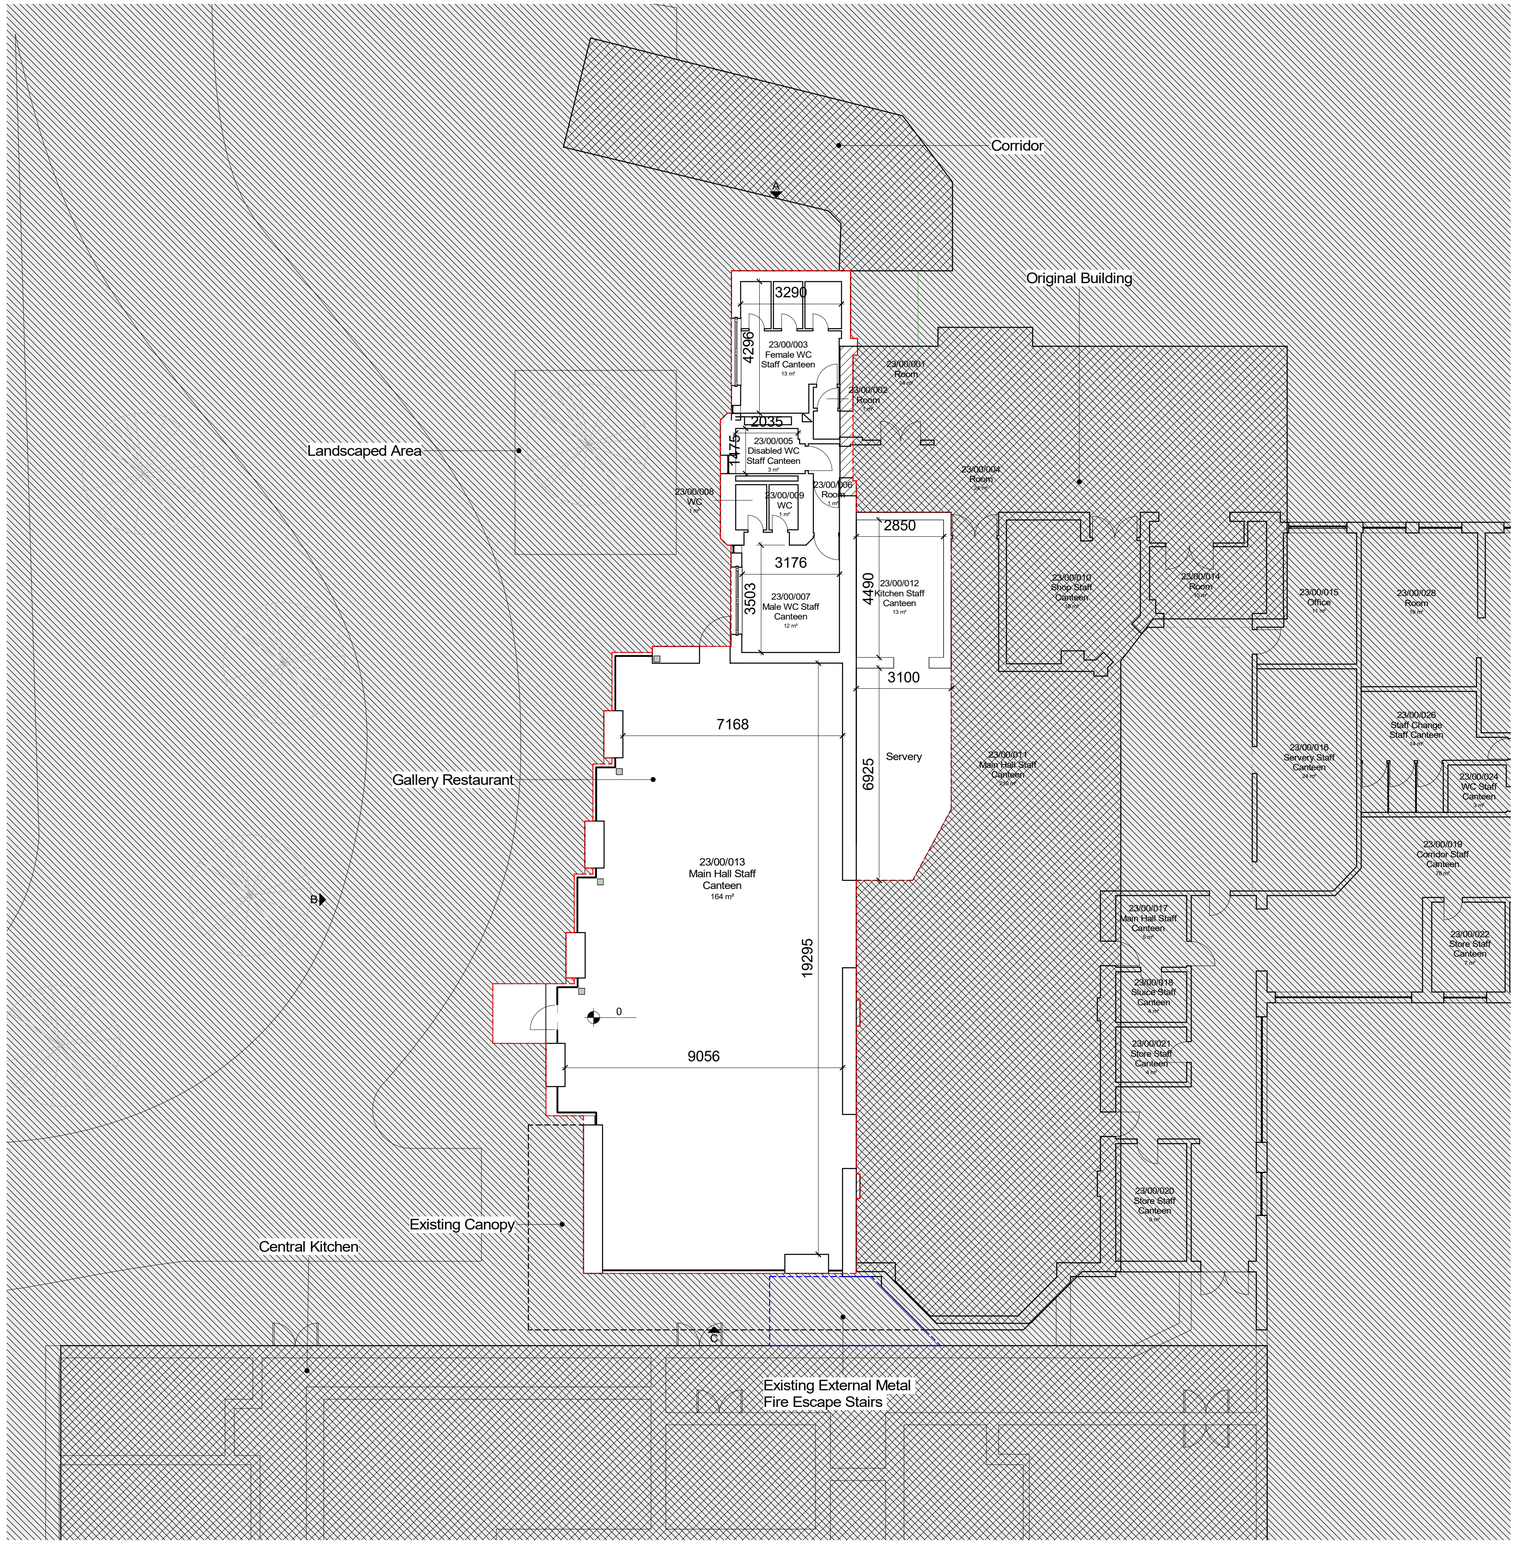

Room Schedule - Existing

Number	Name	Area
23/00/003	Female WC Staff Canteen	13 m²
23/00/005	Disabled WC Staff Canteen	3 m²
23/00/006	Room	1 m²
23/00/007	Male WC Staff Canteen	12 m²
23/00/008	WC	1 m²
23/00/009	WC	1 m²
23/00/011	Main Hall Staff Canteen	210 m²
23/00/012	Kitchen Staff Canteen	13 m²
23/00/013	Main Hall Staff Canteen	164 m²
		419 m²

General notes

- Extent of project scope of work
- Area not included in project scope of work
- Building fabric
- Structural frame
- Existing Structural Column

Note:
Dimensions shown are indicative only and subject to verification upon completion of the measured survey.

Revision Schedule

P1	Draft Planning Pack	14/08/26
P2	Issued for Planning	21/08/26

DO NOT SCALE OFF DRAWINGS
REPORT ALL DISCREPANCIES
CHECK ALL DIMENSIONS ON SITE

© Copyright Murphy Philipps 2026
Prepared using Revit 2024

0 5 10 m

1:100 (@ A1)

S2 - Suitable for Information

MPA
MURPHY PHILIPPS ARCHITECTS

Existing Ground Floor Plan
at
NMGH Gallery Restaurant and Servery
for
Manchester University NHS Foundation Trust

3529 - MPA - A - 00101
REV:P2 -21/08/26
Scale: As indicated @ A1

MPA project number.: 3529
www.murphyphilipps.co.uk