
PROPOSED SIDE & REAR EXTENSION, 92 Saint Werburghs Road, Chorlton Cum Hardy.

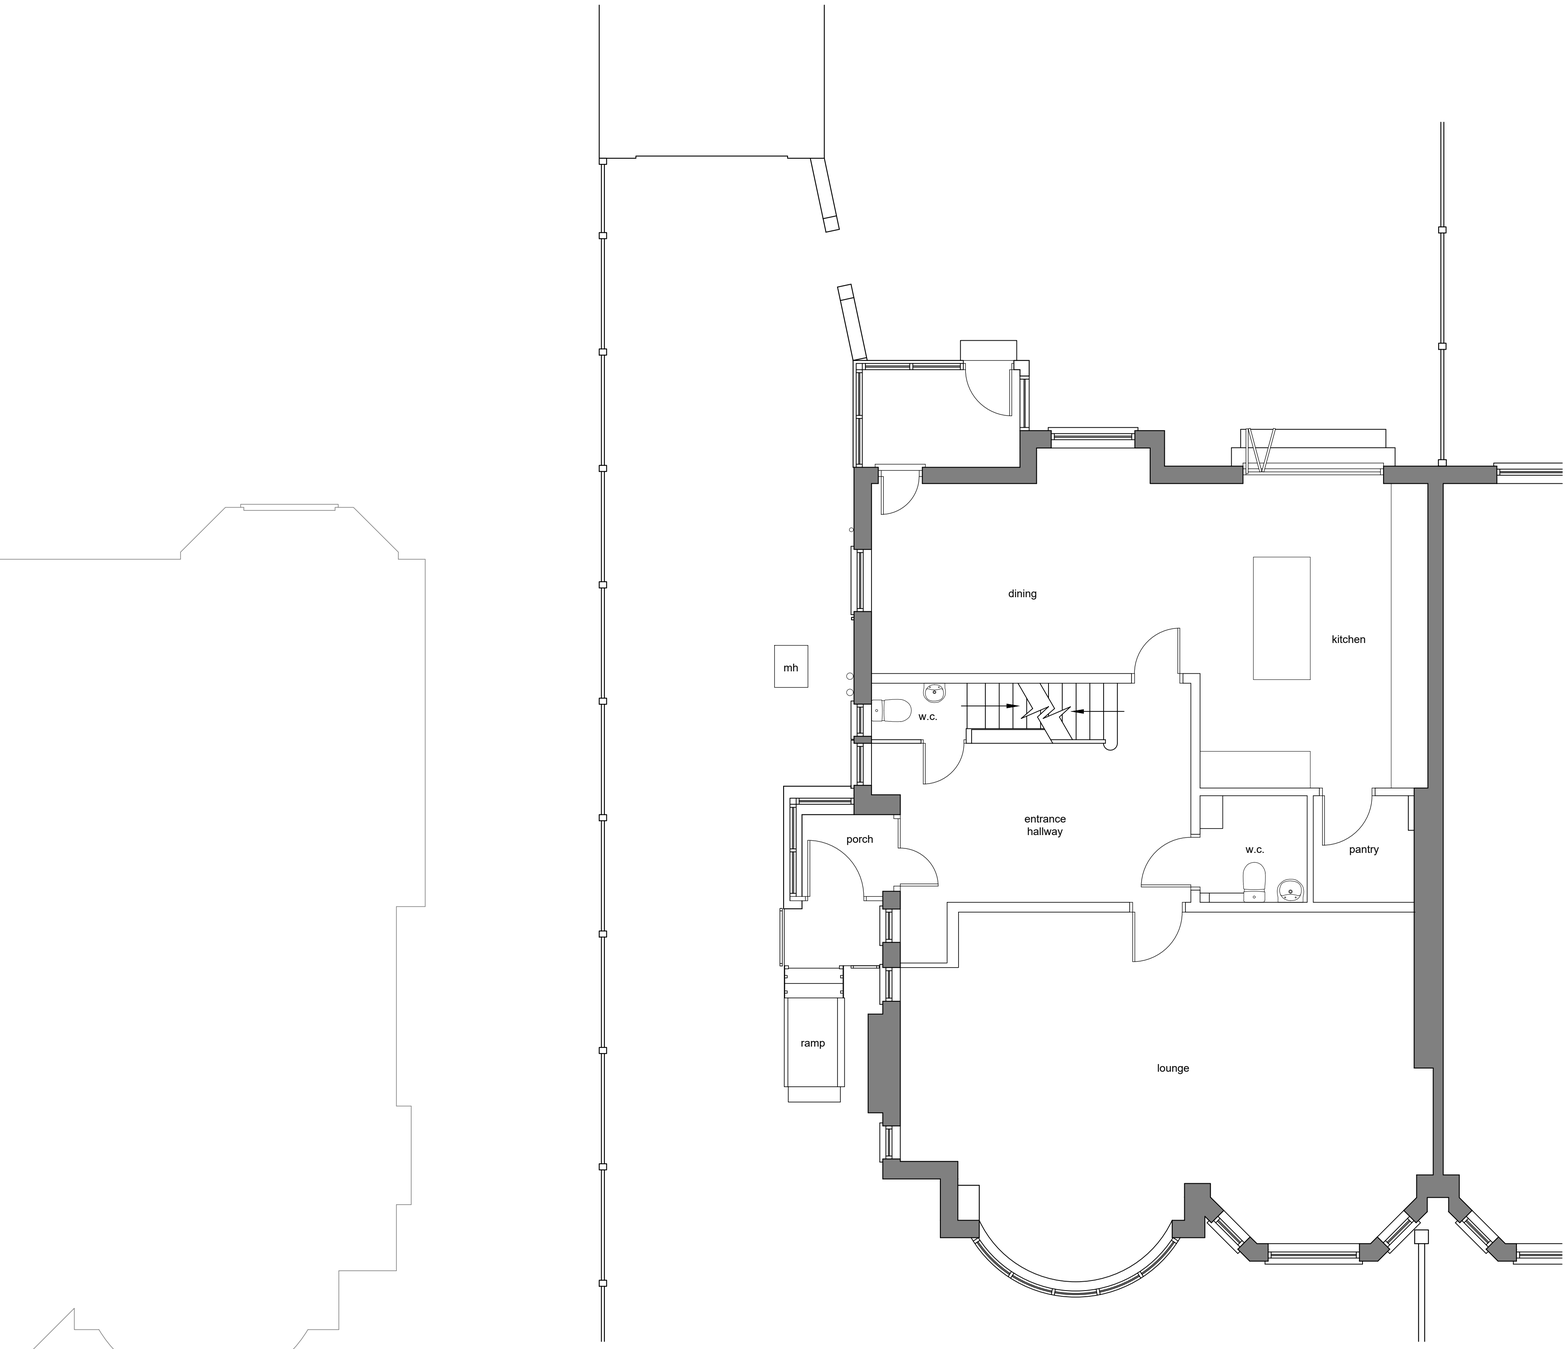

EXISTING GROUND FLOOR PLAN

0m 5m

PLANNING

Rev	Date	Detail	By
P4	19-08-26	Planning issue	DLM
P3	02-07-26	Planning issue	DLM
P2	16-06-26	Planning issue	DLM
P1	10-06-26	Preliminary issue	DLM

Creating Spaces for Better Living
M 07921 826 274 | T 01942 933 634
E cadesignservices@hotmail.co.uk
Dwelling House | 2-6 Mosley Place | Atherton | Manchester | M46 0DS
CONCISE ARCHITECTURAL DESIGN SERVICES

Contractor

Client

MR A. O'RIORDAN & MRS H. O'RIORDAN

Project Title

PROPOSED SIDE AND REAR EXTENSION
92 SAINT WERBURGHS ROAD, CHORLTON CUM HARDY

Drawing Title

EXISTING GROUND FLOOR PLAN

Scale	Date	Design	CAD	Checked
1:50 @ A1	June 2026			

Drawing No. 2630-01 Rev P4

Base Dwg xref.

© Concise Architectural Design Services

20/08/2026 16:19:25