
SITE LOCATION

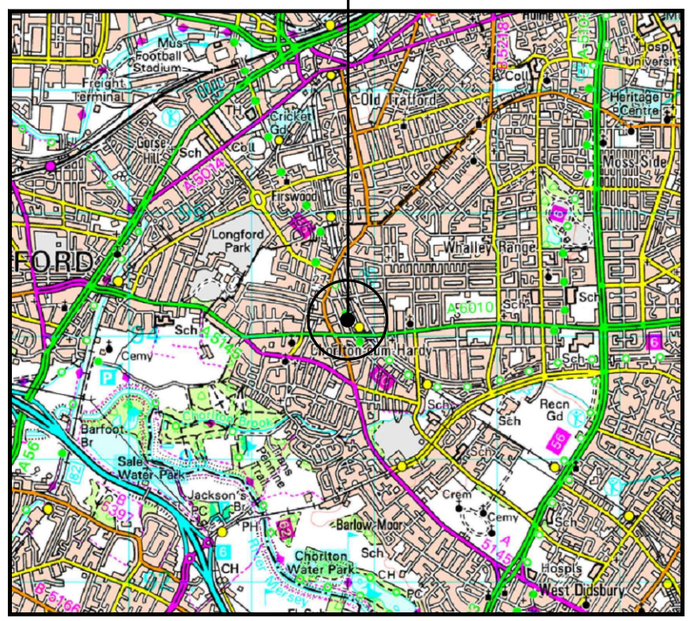

0 1km 2km 3km

1:50k


SITE LOCATION
(Scale 1:50000)

N
W E
S

= RIGHT OF ACCESS

= PUBLIC ACCESS ROUTE

SITE LOCATION

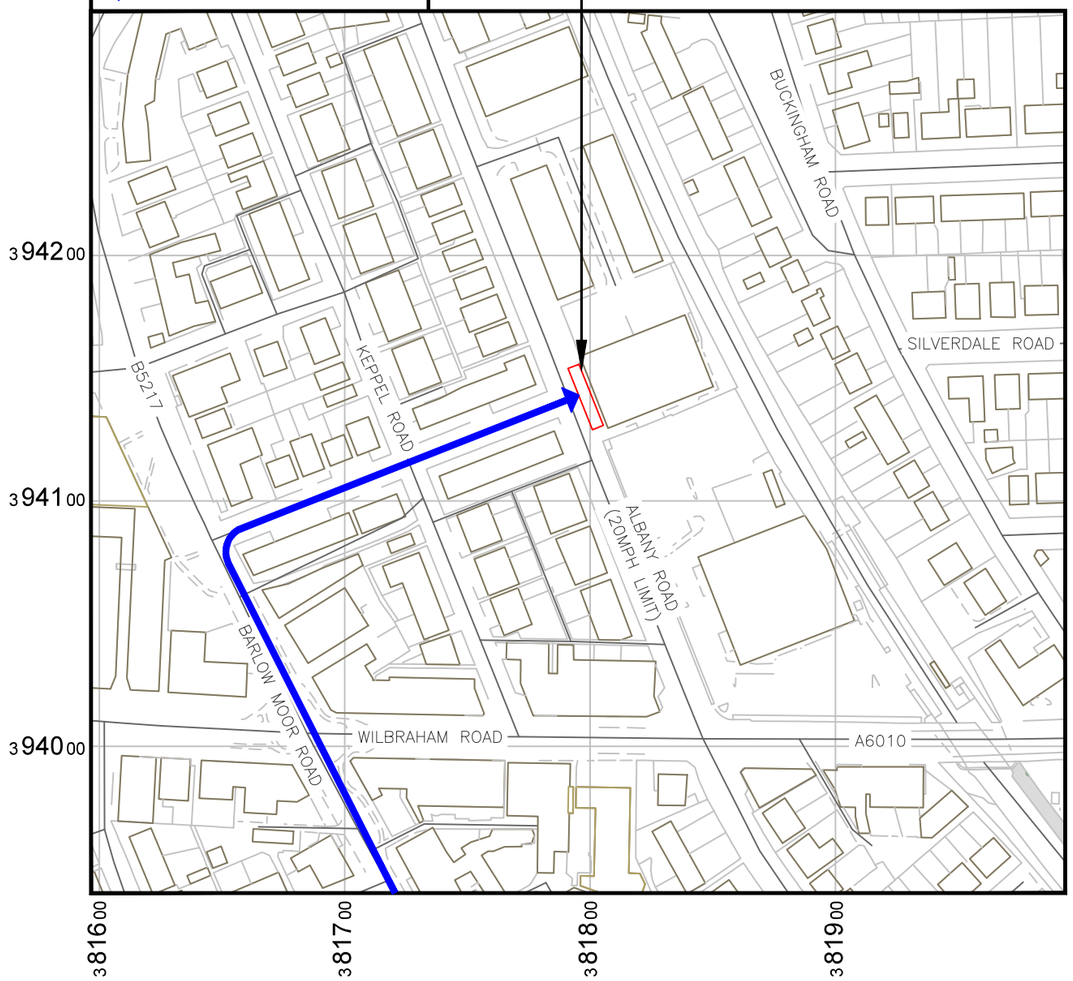

DETAILED SITE LOCATION
(Scale 1:1250)

0 25m 50m 75m

1:1250

DIRECTIONS TO SITE:

HEAD SOUTHEAST ON M60, AT JUNCTION 5, EXIT ONTO PRINCESS PKWY/A5103 TOWARD M56/CHESTER/MANCHESTER AIRPORT/BIRMINGHAM/M6, TAKE THE B5166 EXIT TOWARD NORTHENDEN/SALE MOOR, USE THE RIGHT LANE TO TAKE THE RAMP TO PALATINE RD/B5167, TURN RIGHT ONTO PALATINE RD/B5167, TURN RIGHT TO MERGE WITH PRINCESS PKWY/A5103, USE THE LEFT 2 LANES TO TURN SLIGHTLY LEFT, JOIN WITH BARLOW MOOR RD/A5145, CONTINUE STRAIGHT ONTO BARLOW MOOR RD/B5217, TURN RIGHT ONTO BRANTINGHAM RD, DESTINATION WILL BE ON THE STRAIGHT.

what3words:

///text.farmer.amber



SITE PHOTOGRAPH

Jet Infrastructure

Project:		Site Address:			
JET71		ALBANY ROAD CHORLTON-CUM-HARDY MANCHESTER GREATER MANCHESTER M21 0BH			
Sharer 1 Ref: 104562	Sharer 2 Ref: -				
Cell Name: ALBANY ROAD SW		National Grid Ref: E: 381799 N: 394146			


JET network solutions

ALL DIMENSIONS ARE IN mm UNLESS NOTED OTHERWISE

Rev	Modification	By	Ch	Date
A	Issued for Construction	RM	JE	20.07.26

Drawing Title: SITE LOCATION MAPS		Purpose of Issue: CONSTRUCTION	
Drawing No.: 100	Drawing Revision: A	Date of Issue: 24.09.26	Pack Revision: B
Drawn By: RM	Drawn On: 24.09.26	Principal Designer: JET NETWORK SOLUTIONS	
Checked By: JE	Checked On: 24.09.26	Designer: JE	Surveyed By: CMcG

Virgin media O2

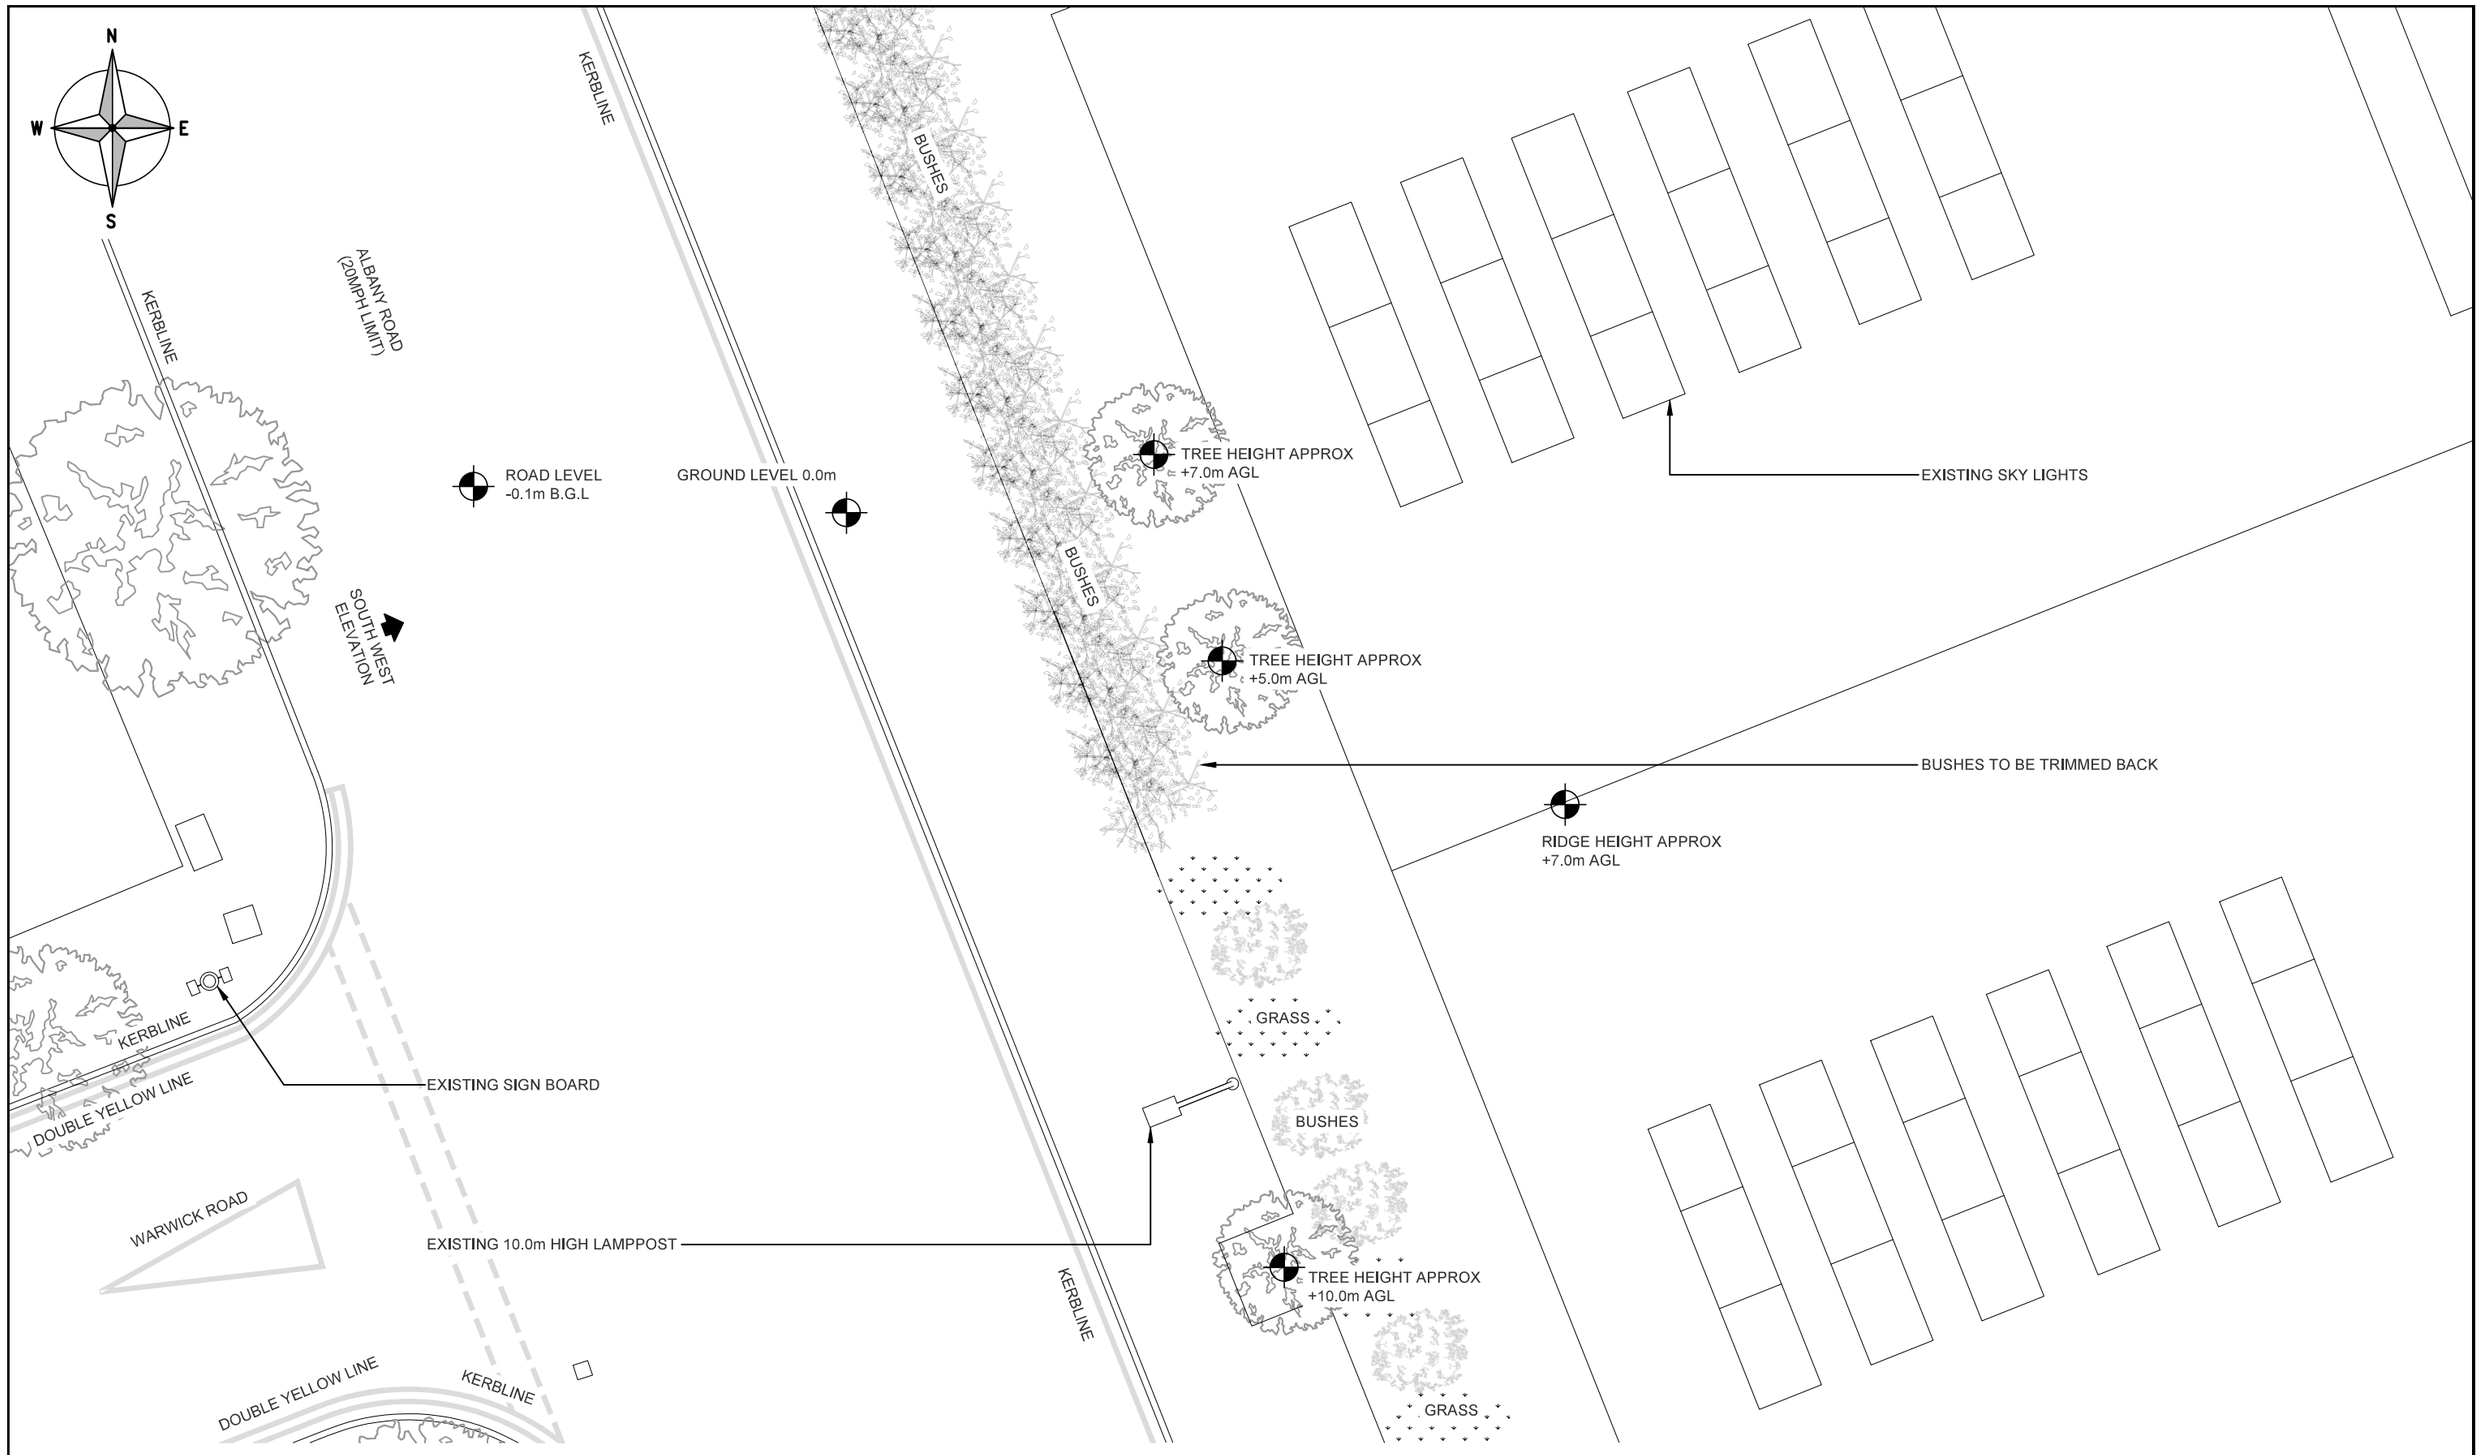

EXISTING SITE PLAN

(1:100)

Jet Infrastructure

Project:	JET71
Sharer 1 Ref:	104562
Sharer 2 Ref:	-
Cell Name:	ALBANY ROAD SW
Site Address:	ALBANY ROAD CHORLTON-CUM-HARDY MANCHESTER GREATER MANCHESTER M21 0BH
National Grid Ref:	E: 381799 N: 394146


JET network solutions

ALL DIMENSIONS ARE IN mm UNLESS NOTED OTHERWISE

Rev	Modification	By	Ch	Date
A	Issued for Construction	RM	JE	20.07.26

Drawing Title:	EXISTING SITE PLAN	Purpose of Issue:	CONSTRUCTION
Drawing No.:	200	Drawing Revision: A	Date of Issue: 24.09.26 / Pack Revision: B
Drawn By:	RM	Drawn On:	24.09.26 / Principal Designer: JET NETWORK SOLUTIONS
Checked By:	JE	Checked On:	24.09.26 / Designer: JE / Surveyed By: CMcG

Virgin media O2

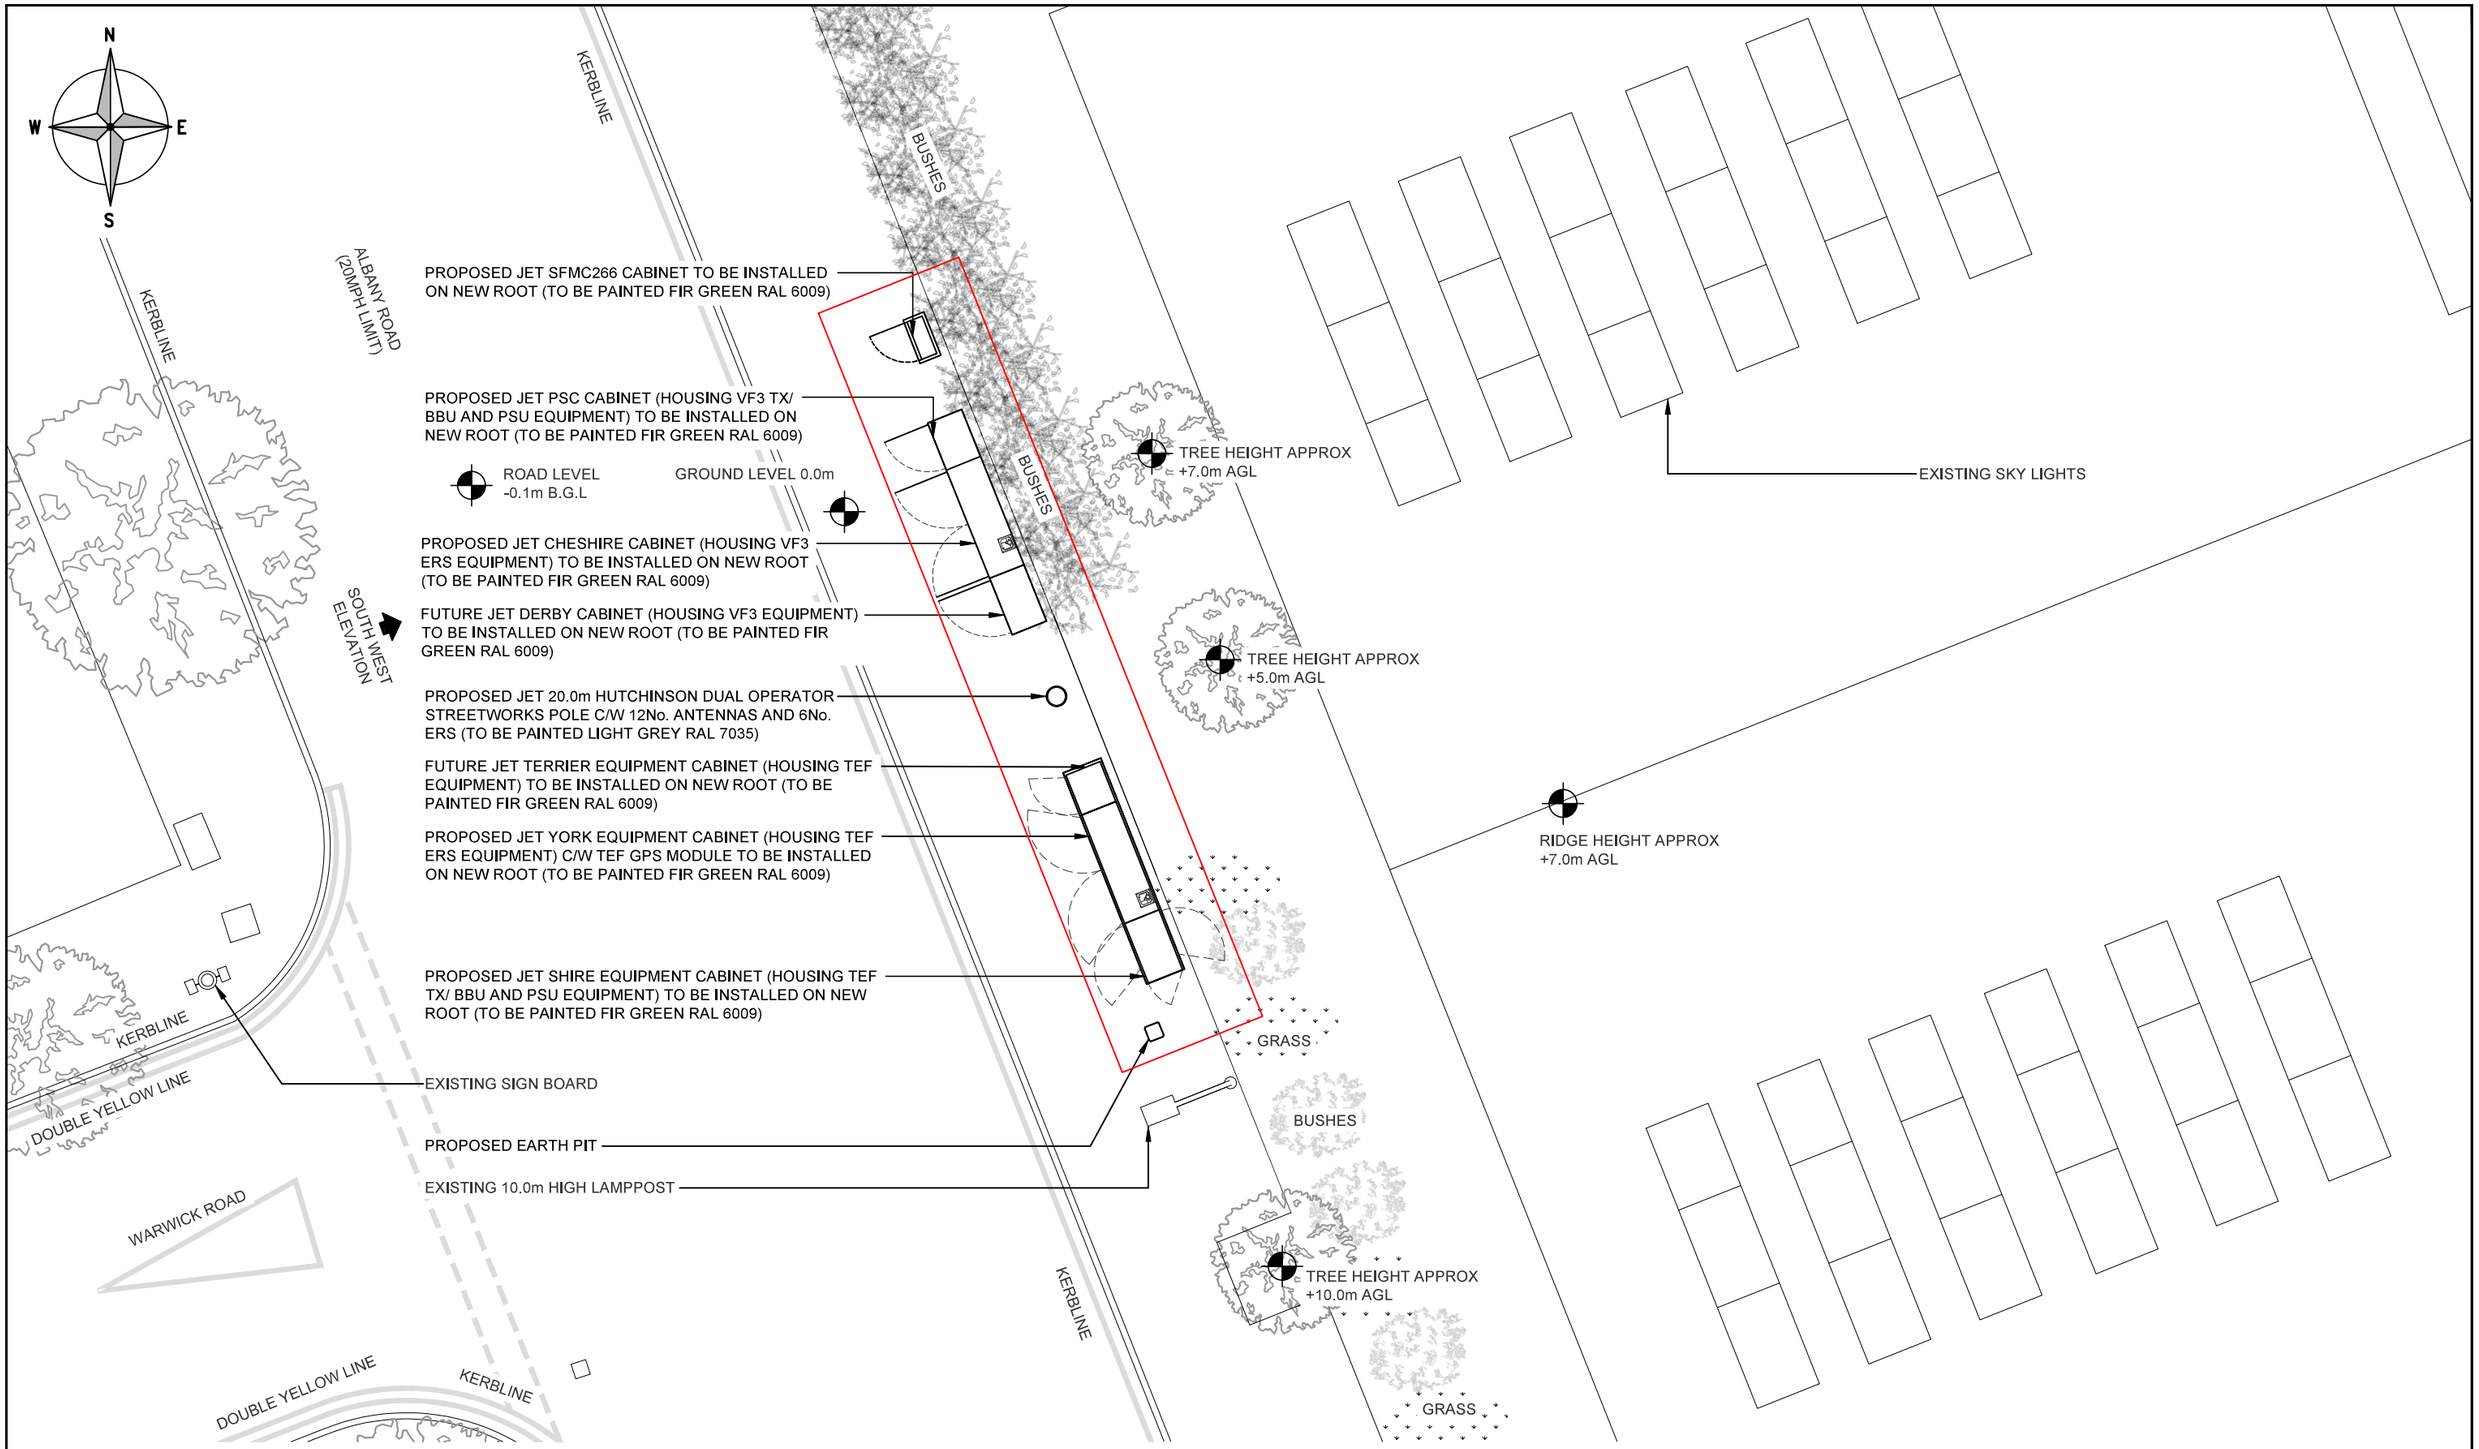

PROPOSED SITE PLAN

(1:100)

Jet Infrastructure

Project: JET71		Site Address: ALBANY ROAD, CHORLTON-CUM-HARDY, MANCHESTER, GREATER MANCHESTER, M21 0BH
Sharer 1 Ref: 104562	Sharer 2 Ref: -	
Cell Name: ALBANY ROAD SW		National Grid Ref: E: 381799 N: 394146


JET network solutions

ALL DIMENSIONS ARE IN mm UNLESS NOTED OTHERWISE

Rev	Modification	By	Ch	Date
A	Issued for Construction	RM	JE	20.07.26
B	Amended for VF3 Upgrade	RM	JE	24.09.26

Drawing Title: PROPOSED SITE PLAN		Purpose of Issue: CONSTRUCTION	
Drawing No.: 201	Drawing Revision: B	Date of Issue: 24.09.26	Pack Revision: B
Drawn By: RM	Drawn On: 24.09.26	Principal Designer: JET NETWORK SOLUTIONS	
Checked By: JE	Checked On: 24.09.26	Designer: JE	Surveyed By: CMcG

Virgin media O2

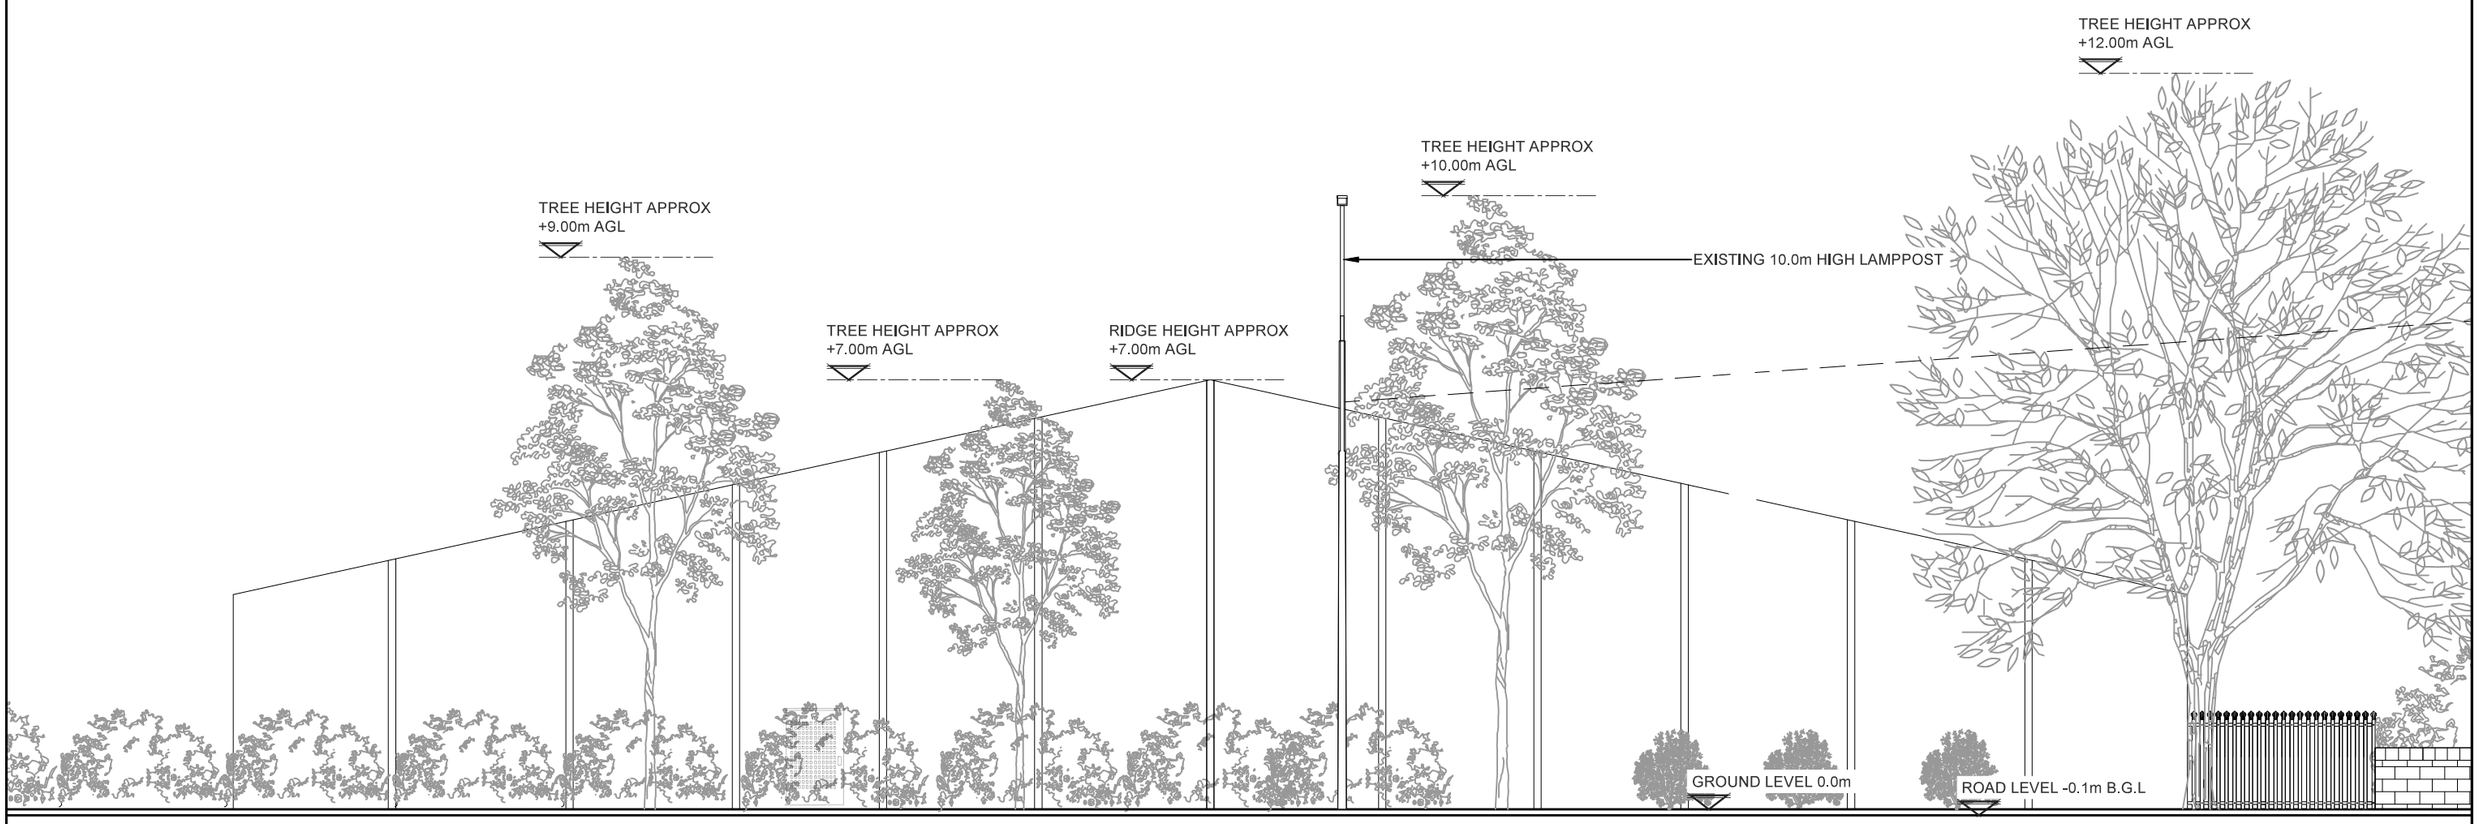

2m 0 2m 4m 6m 8m 10m

1:100

EXISTING SOUTH WEST ELEVATION

(1:100)

Jet Infrastructure

Project:	JET71
Sharer 1 Ref:	104562
Sharer 2 Ref:	-
Cell Name:	ALBANY ROAD SW
Site Address:	ALBANY ROAD CHORLTON-CUM-HARDY MANCHESTER GREATER MANCHESTER M21 0BH
National Grid Ref:	E: 381799 N: 394146


JET network solutions

ALL DIMENSIONS ARE IN mm UNLESS NOTED OTHERWISE

Rev	Modification	By	Ch	Date
A	Issued for Construction	RM	JE	20.07.26

Drawing Title:	EXISTING SITE ELEVATION	Purpose of Issue:	CONSTRUCTION
Drawing No.: 300	Drawing Revision: A	Date of Issue: 24.09.26	Pack Revision: B
Drawn By: RM	Drawn On: 24.09.26	Principal Designer:	JET NETWORK SOLUTIONS
Checked By: JE	Checked On: 24.09.26	Designer: JE	Surveyed By: CMcG

Virgin media O2

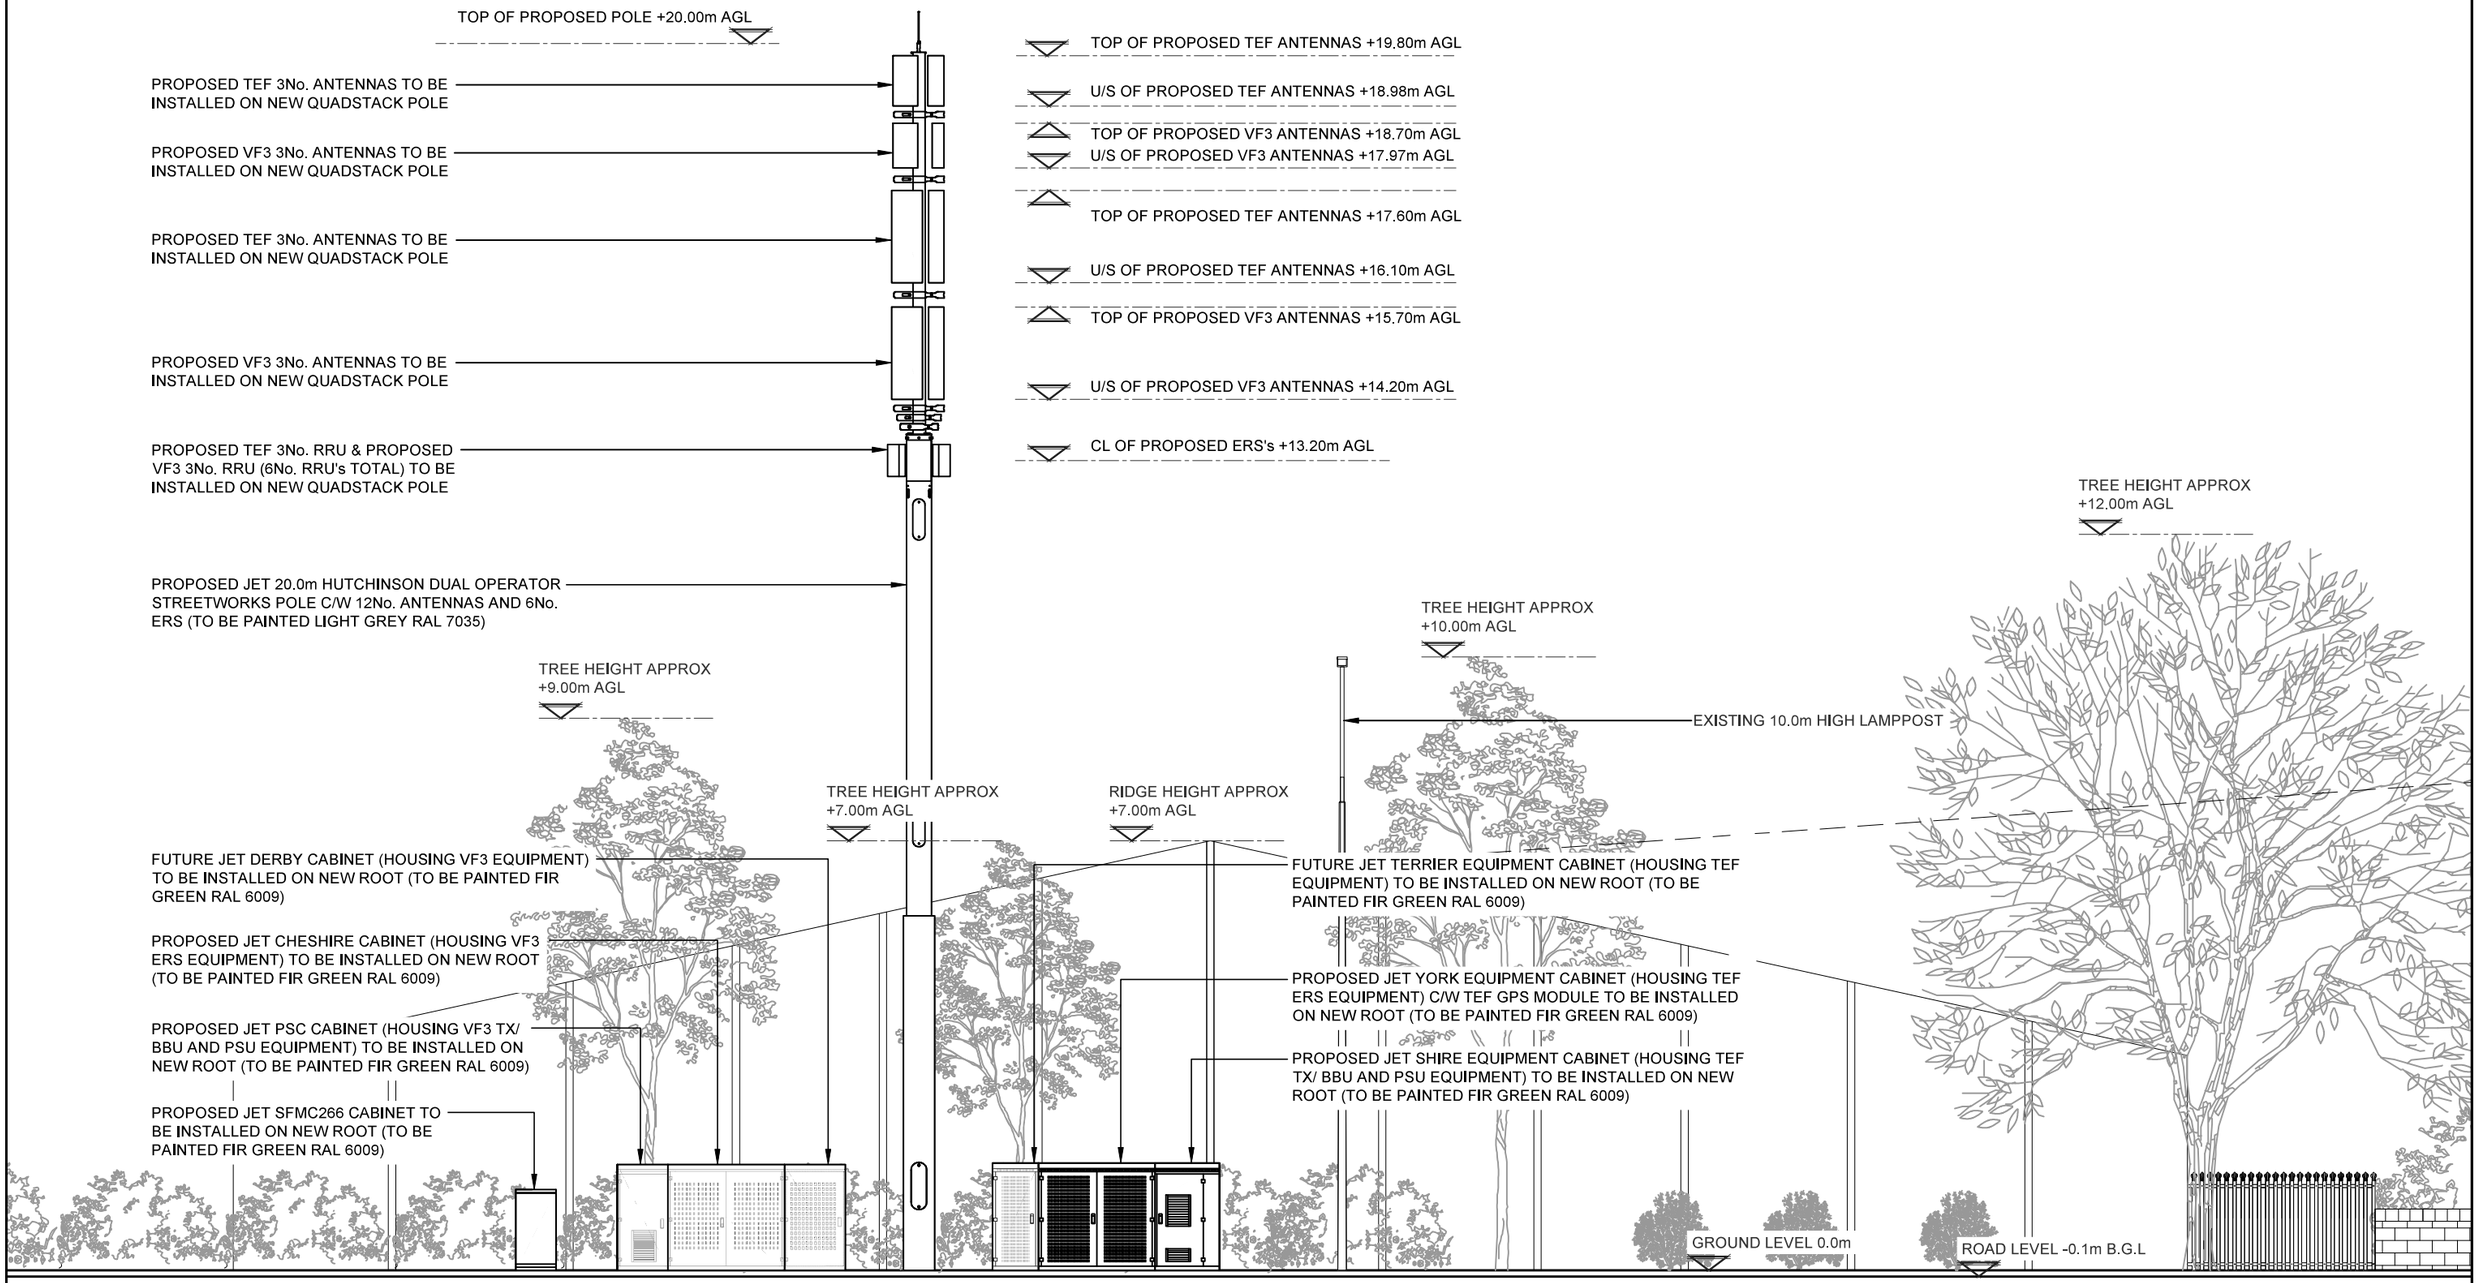

2m 0 2m 4m 6m 8m 10m

1:100

PROPOSED SOUTH WEST ELEVATION

(1:100)

Jet Infrastructure

Project: JET71		Site Address: ALBANY ROAD, CHORLTON-CUM-HARDY, MANCHESTER, GREATER MANCHESTER, M21 0BH	
Sharer 1 Ref: 104562	Sharer 2 Ref: -		
Cell Name: ALBANY ROAD SW		National Grid Ref: E: 381799 N: 394146	

JET network solutions

ALL DIMENSIONS ARE IN mm UNLESS NOTED OTHERWISE

Rev	Modification	By	Ch	Date
A	Issued for Construction	RM	JE	20.07.26
B	Amended for VF3 Upgrade	RM	JE	24.09.26

Drawing Title: PROPOSED SITE ELEVATION		Purpose of Issue: CONSTRUCTION	
Drawing No.: 301	Drawing Revision: B	Date of Issue: 24.09.26	Pack Revision: B
Drawn By: RM	Drawn On: 24.09.26	Principal Designer: JET NETWORK SOLUTIONS	
Checked By: JE	Checked On: 24.09.26	Designer: JE	Surveyed By: CMcG

Virgin media O2