

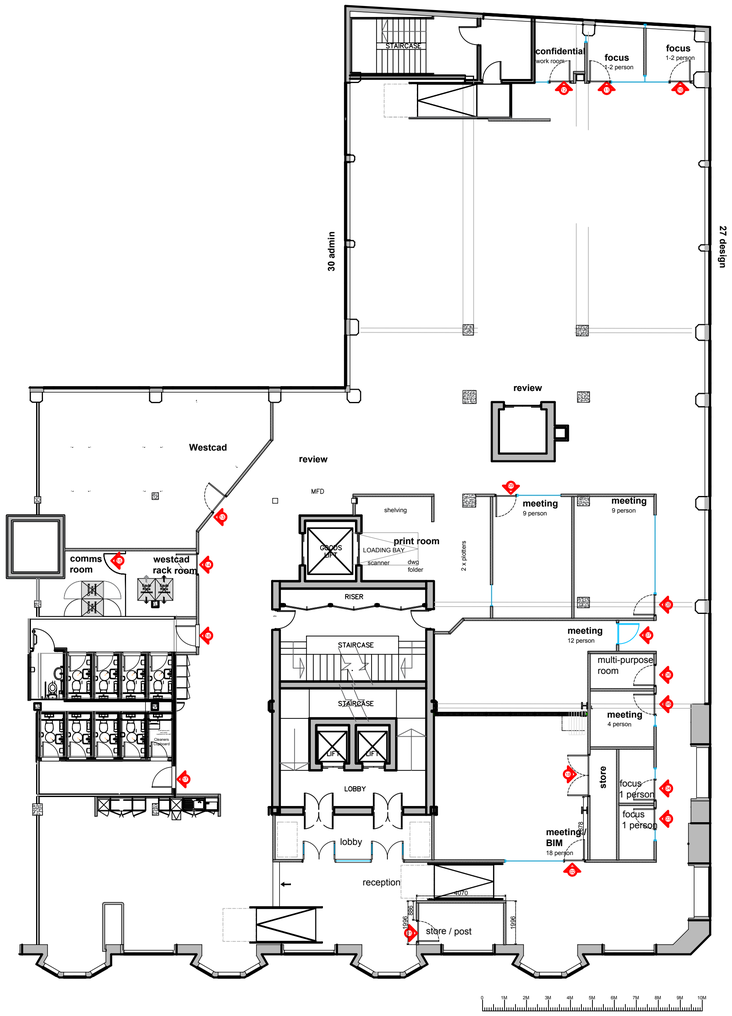



revalteration		date	by
–	First issue	12.08.26	– –
A	Landlord toilet alterations	12.08.26	– –
B	Glass door to 12p meeting	21.08.26	– –
C	Updated comms doors	21.08.26	– –
D	Altered Heights	29.08.26	– –

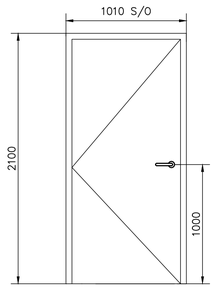


DOOR TYPE 01
Internal door with lever handle
D01 - Store Room

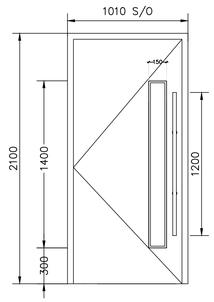


DOOR TYPE 02
Internal door with vision panel
D03 - Focus Room
D04 - Focus room
D05 - Meeting Room
D06 - Multi Purpose
D10 - Focus Room
D11 - Focus Room
D12 - Confidential

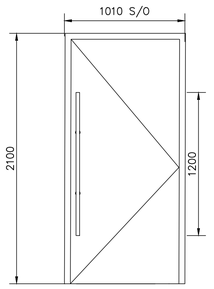


DOOR TYPE 03
Internal door with no vision panel
D02 - Bim Meeting
D08 - 9P Meeting
D09 - 9P Meeting

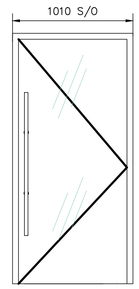


DOOR TYPE 04
Internal Glass door
D07 - 12P Meeting Room

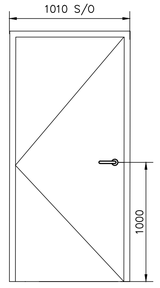


DOOR TYPE 05Internal door with access control
D14 - Rack Room

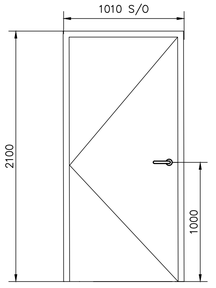

DOOR TYPE 05- FD 30 mins
Internal door with access control
D15 - Comms Room

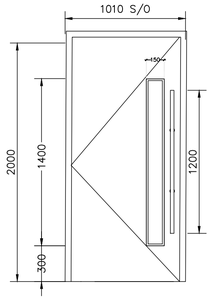

DOOR TYPE 07
Internal door with access control
D13 - Westcad Room

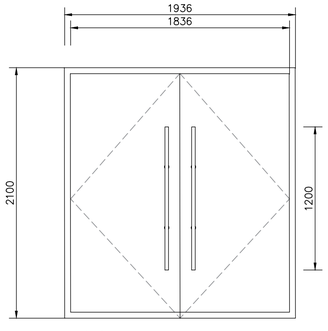

DOOR TYPE 08
Internal door with no vision panel.
D18 - Furniture Store

REFER TO FULL DOOR SCHEDULE FOR FURTHER DETAILS

DOORS 16 + 17 LANDLORD DOORS

CONCEPT

Courtyard 5
Coleshill Manor Office Campus
Birmingham B46 1DL
Tel: +44(0)121 312 1045
www.opgroup.com

CLIENT:
SIEMENS MOBILITY

PROJECT:
BRIDGEWATER HOUSE
MANCHESTER

DRAWING:
SIXTH FLOOR
DOOR SCHEDULE

DATE: 12.08.26
SCALE: NTS@A1

DRG.No.
70635-L06-DT-DS-00

REVISION:
D

DRAWN:
CHECKED:

All dimensions to be verified on site

SIEMENS MOBILITY